FEDERAL REGION	STATE	PROJECT NO	SHEET NO.	TOTAL SHEETS	AS BUILT
9	ARIZ.	600-2-506	C1	33	

MAINTENANCE EXHIBIT

ADOT CONSTRUCTION PROJECT RAM-600-2-513/051 MA 006 H2058 02C

JPA-94-104

NORTHERN AVENUE TO SHEA BOULEVARD

AUGUST 2, 1994

THIS EXHIBIT DEFINES THE AREAS OF MAINTENANCE RESPONSIBILITY FOR THE ARIZONA DEPARTMENT OF TRANSPORTATION AND THE CITY OF PHOENIX. THE DELINEATED AREAS APPLY TO RESPONSIBILITY FOR MAINTENANCE OF LANDSCAPE PLANT MATERIAL, INERT GROUND COVER AND AUTOMATIC IRRIGATION SYSTEMS.

DEPARTMENT OF TRANSPORTATION MAINTAINED AREA
AREA = 47.15 ACRES

CITY OF PHOENIX MAINTAINED AREA
AREA = 20.69 ACRES

	NAME	DATE
DESIGN	TAS	8/5/94
DRAWN	TAS	8/5/94
CHECKED	JR	8/5/94

BRW

ARIZONA DEPARTMENT OF TRANSPORTATION
HIGHWAYS DIVISION

SR 51
MAINTENANCE EXHIBIT

SR 51

NORTHERN AVE. TO SHEA BLVD.

FOR CONSTRUCTION

DWG. NO.

TRACS NO. H2058 01 C

OF

FHWA REGION	STATE	PROJECT NO.	SHEET NO.	TOTAL SHEETS	AS BUILT
9	ARIZ.	RAM-600-2-513	1	33	

051 MA 006

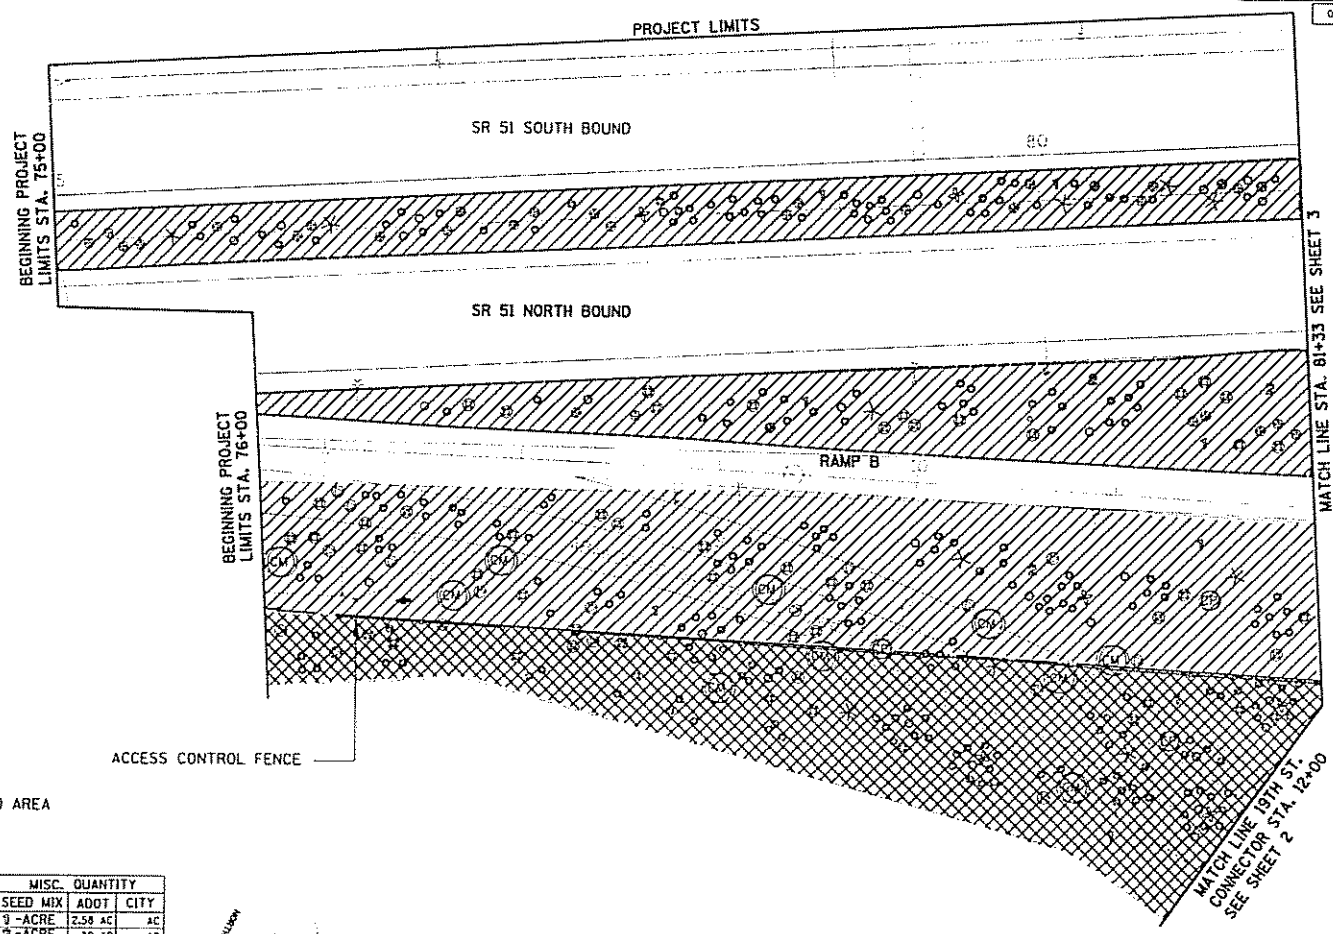

ADOT MAINTAINED AREA

CITY OF PHOENIX MAINTAINED AREA

KEY	BOTANICAL NAME	QUANTITY ADOT	QUANTITY CITY
	CELTIS PALLIDA	3	
	CERCIDIUM MICROPHYLLUM	10	
	AMBROSIA DELTOIDEA	245	
	ENCELIA FARINOSA	49	
	LARREA TRIDENTATA	33	
	SIMMONDSIA CHINENSIS	16	
	CARNEGIEA GIGANTEA	1	
	FEROCACTUS WISLIZENII	27	
	FOUQUIERIA SPLENDENS	11	
	OPUNTIA LEPTOCAULIS	6	

MISC. QUANTITY		
SEED MIX	ADOT	CITY
1 -ACRE	2.58 AC	AC
2 -ACRE	.30 AC	AC
BOULDERS		
(A)-EA.		
(B)-EA.		
(C)-EA.		
D.G.-S.Y.		
G.M.-S.Y.		

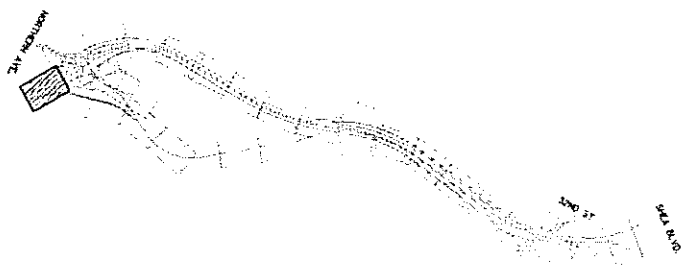

0 30 60 90
SCALE IN FEET

N

263-DIM
1-800-STAKE-IT

ARIZONA DEPARTMENT OF TRANSPORTATION
HIGHWAYS DIVISION

BRW

SR 51
MAINTENANCE EXHIBIT
STA. 75+00 STA. 81+33

SR 51

NORTHERN AVE. TO SHEA BLVD.

TRACS NO. H2058 02 C

OF

FEDERAL REGION	STATE	PROJECT NO.	SHEET NO.	TOTAL SHEETS	AS BUILT
9	ARIZ.	RAM-600-2-513	2	33	
		051 MA 006			

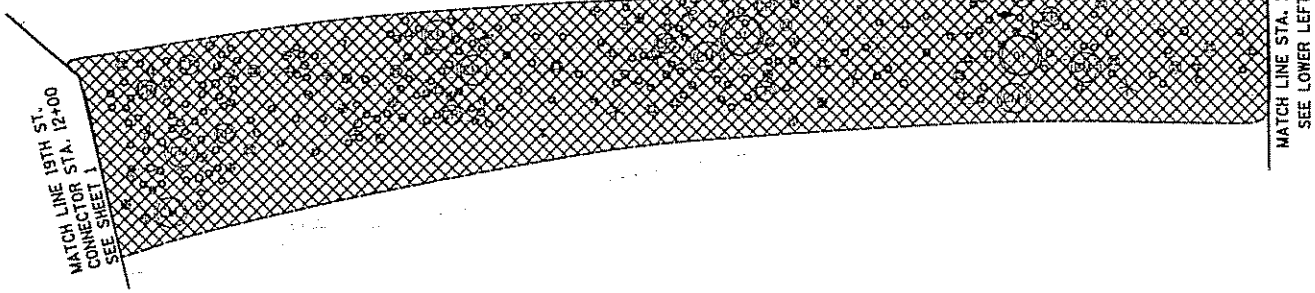

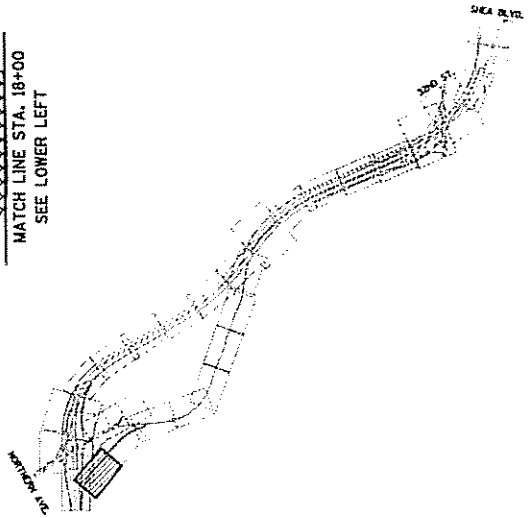

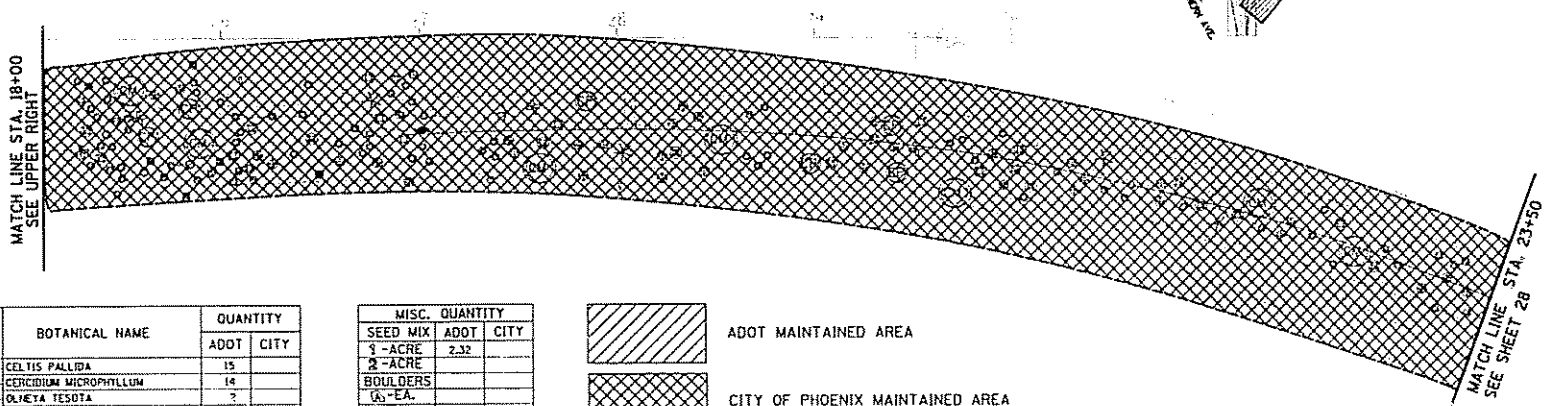

KEY	BOTANICAL NAME	QUANTITY ADOT	QUANTITY CITY
	CELTIS PALLIDA	15	
	CERCIDIUM MICROPHYLLUM	14	
	OLNEYA TESOTA	2	
	AMBROSIA DELTOIDEA	249	
	ENCELIA FARINOSA	39	
	LARREA TRIDENTATA	56	
	CARNEGIEA GIGANTEA	2	
	FERIOCACTUS ACANTHODES	3	
	FOUQUIERIA SPLENDENS	9	
	FERIOCACTUS WISLIZENII	23	
	OPUNTIA LEPTOCAULIS	10	

MISC. QUANTITY		
SEED MIX	ADOT	CITY
1 -ACRE	2.32	
2 -ACRE		
BOULDERS		
(A)-EA.		
(B)-EA.		
(C)-EA.		
D.G.-S.Y.		
G.M.-S.Y.		

ADOT MAINTAINED AREA

CITY OF PHOENIX MAINTAINED AREA

0 30 60 90
SCALE IN FEET

ARIZONA DEPARTMENT OF TRANSPORTATION
HIGHWAYS DIVISION

BRW

SR 51
MAINTENANCE EXHIBIT
19TH STREET CONNECTOR

SR 51

NORTHERN AVE. TO SHEA BLVD.

TRACS NO. H205B 02 C

___ OF ___

FEDERAL REGION	STATE	PROJECT NO.	SHEET NO.	TOTAL SHEETS	AS BUILT
9	ARIZ.	RAU-600-2-513	5	33	
		051 MA 006			

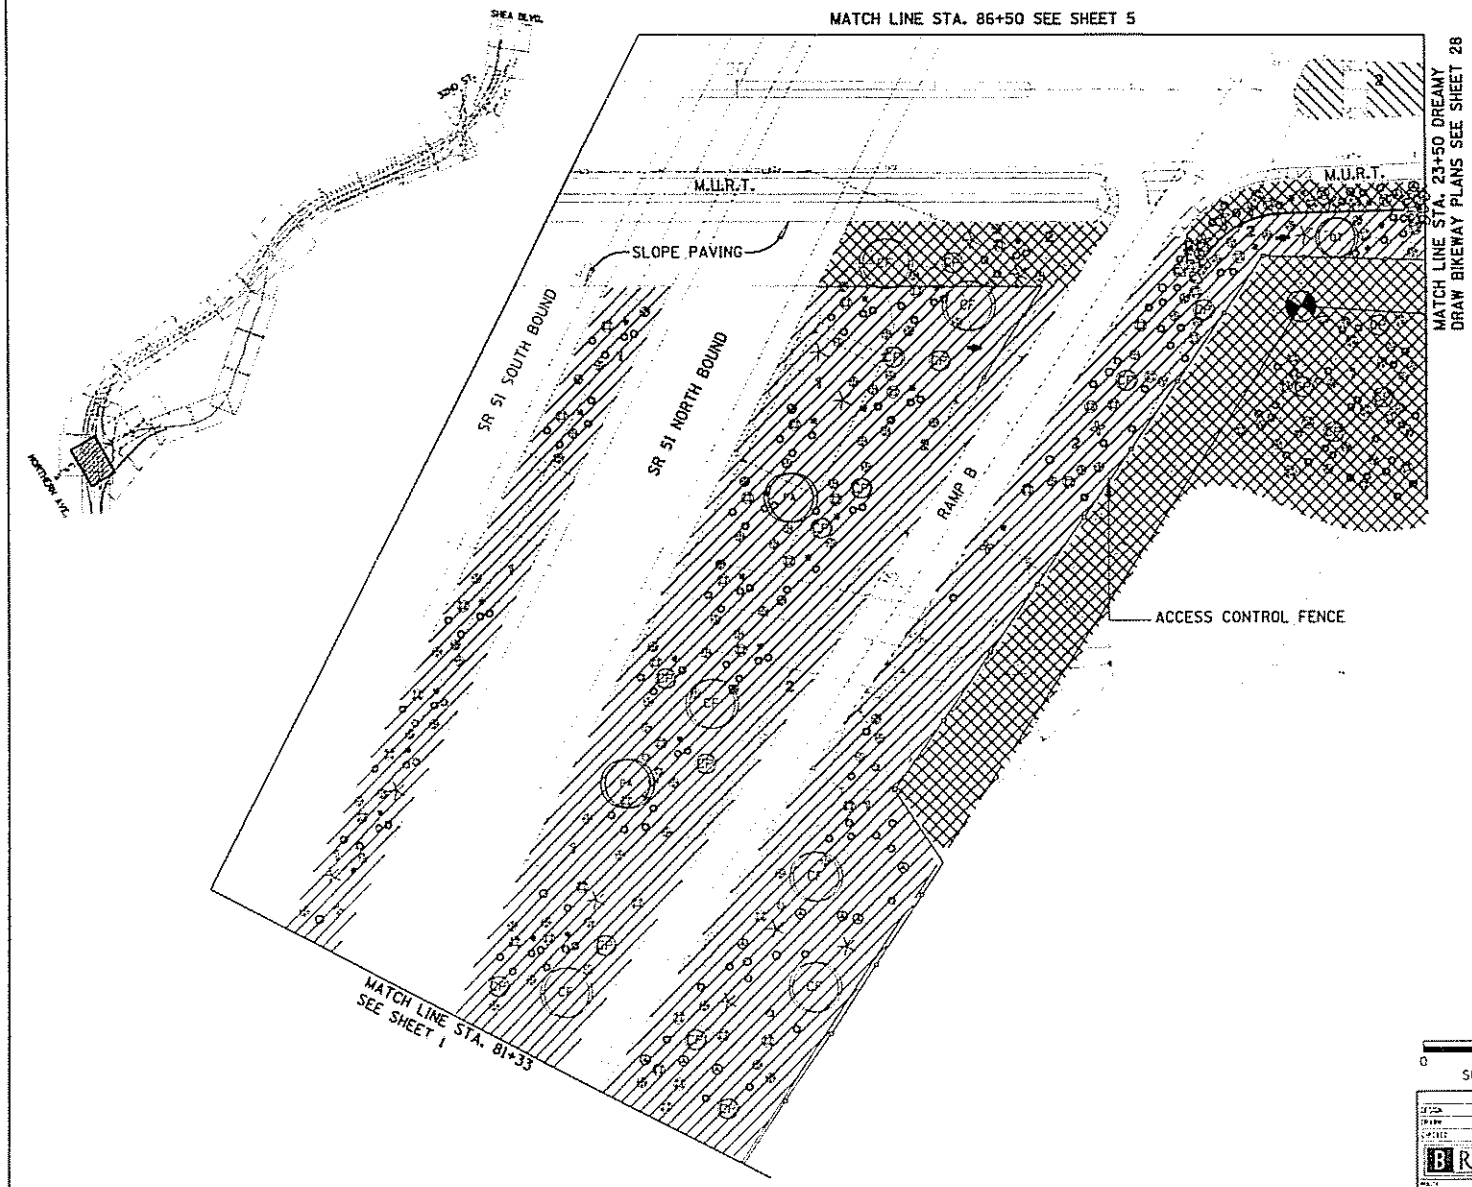

KEY	BOTANICAL NAME	QUANTITY ADOT	QUANTITY CITY
	CELTIS PALLIDA	16	
	CERCIDIUM FLORIDUM	5	
	OLNEYA TESOTA	1	
	PROSOPIS ALBA	2	
	AMBROSIA DELTOIDEA	149	
	LARREA TRIDENTATA	95	
	ENCELIA FARINOSA	59	
	CARNEGIEA GIGANTEA	2	
	ECHINOCEREUS ENGELMANNII	31	
	FEROCACTUS ACANTHODES	2	
	FOUQUIERIA SPLENDENS	11	
	FEROCACTUS WISLIZENII	7	
	OPUNTIA ENGELMANNII	1	
	OPUNTIA LEPTOCAULIS	5	

M.U.R.T.- MULTIPLE USE RECREATION TRAIL

ADOT MAINTAINED AREA

CITY OF PHOENIX MAINTAINED AREA

0 30 60 90
SCALE IN FEET

N

BRW

ARIZONA DEPARTMENT OF TRANSPORTATION
HIGHWAYS DIVISION

SR 51
MAINTENANCE EXHIBIT
STA. 81+33 TO STA. 86+50

NORTHERN AVE. TO SHEA BLVD.

TRACS NO. H205B 02 C

OF

FEDERAL REGION	STATE	PROJECT NO.	SHEET NO.	TOTAL SHEETS	AS BUILT
9	ARIZ.	RAM-600-2-513	4	33	

051 MA 006

MISC. QUANTITY		
SEED MIX	A.D.O.T.	C.O.P.
--- 9 ---	2.6 AC	SY
--- 2 ---	.7 AC	SY
BOULDERS		
(A)		
(B)		
(C)		
DECOMP. GRANITE	SY	SY
GRANITE MULCH	SY	SY

KEY	BOTANICAL NAME	QUANTITY ADOT	QUANTITY CITY
	ACACIA MINUTA	7	
	CERCIDIUM MICROPHYLLUM	3	
	PROSOPIS JULIFLORIA	12	
	AMBROSIA DELTOIDEA	262	
	LARREA TRIDENTATA	69	
	LEUC. LAEVIGATUM	6	
	DALEA PULCHRA	20	
	ENCELIA FARINOSA	37	
	SIMMONDSIA CHINENSIS	1	
	CARNEGIEA GIGANTEA	1	
	ECHINOCEREUS ENGELMANNI	20	
	FOUQUIERIA SPLENDENS	13	
	FEROCACTUS WISLIZENII	23	
	OPUNTIA ENGELMANNII	9	
	OPUNTIA LEPTOCAULIS	3	

263-1188
1-800-STAKE-IT

	NAME	DATE
DESIGN	TAS	8/2/94
DRAWN	TAS	8/2/94
CHECKED	JFS	8/2/94

BRW

ARIZONA DEPARTMENT OF TRANSPORTATION
HIGHWAYS DIVISION

SR 51
MAINTENANCE EXHIBIT
STA. 8+40 STA. 90+50

SR 51

NORTHERN AVE. TO SHEA BLVD.

DWG. NO. R3.4

TRACS NO. H2058 02 C

___ OF ___

cccccDGNcSPECIFICATIONcccc VIEW NAME: SGP01SB02.DGN
cccccSYSTIMEcccccc

CONSTRUCTION DISPLAY ON

F.H.W.A. REGION	STATE	PROJECT NO.	SHEET NO.	TOTAL SHEETS	AS BUILT
9	ARIZ.	RAM-600-2-513	5	33	
		051 MA 006			

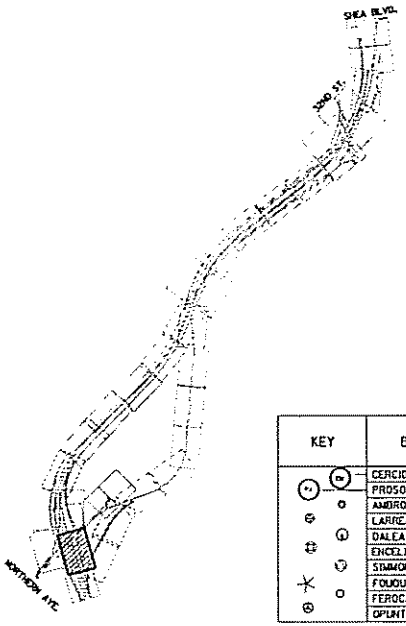

KEY	BOTANICAL NAME	QUANTITY ADOT	QUANTITY CITY
	CERCIDIUM MICROPHYLLUM	3	
	PROSOPIS JULIFLORA	1	
	AMBROSIA DELTOIDEA	79	
	LARREA TRIDENTATA	21	
	DALEA PULCHRA	19	
	ENCELIA FARINOSA	15	
	SIMMONDSIA CHINENSIS	11	
	FOUQUIERIA SPLENDENS	3	
	FEROCACTUS WISLIZENII	1	
	OPUNTIA ENGELMANNII	4	

MISC. QUANTITY		
SEED MIX	A.D.O.T.	C.O.P.
--- 1 ----	1.4 AC	AC
--- 2 ----	.07 AC	AC
BOULDERS		
A		
B		
C		
DECOMP. GRANITE	SY	SY
GRANITE MULCH	SY	SY

ADOT MAINTAINED AREA

CITY OF PHOENIX MAINTAINED AREA

ARIZONA DEPARTMENT OF TRANSPORTATION
HIGHWAYS DIVISION

SR 51
MAINTENANCE EXHIBIT
STA. 86+50 STA. 90+50

NORTHERN AVE. TO SHEA BLVD.

TRACS NO. H205B 02 C

OF

cccccDGN:SPECIFICATION cccc VIEW NAME:SOPKLS05.DGN
ccccc SYSTIME cccc

FEDERAL REGION	STATE	PROJECT NO.	SHEET NO.	TOTAL SHEETS	AS BUILT
9	ARIZ.	RAM-600-2-513	6	33	
		051 MA 006			

KEY	BOTANICAL NAME	QUANTITY ADOT	QUANTITY CITY
	CELTIS PALLIDA	21	
	CERCIDIUM MICROPHYLLUM	22	
	AMBROSIA DELTOIDEA	91	
	ENCELIA FARINOSA	63	
	LARREA TRIDENTATA	25	
	FOUQUIERIA SPLENDENS	3	
	FEROCACTUS WISLIZENII	3	
	OPUNTIA ENGELMANNII	3	
	OPUNTIA LEPTOCAULIS	2	

MISC. QUANTITY		
SEED MIX	A.D.O.T.	C.O.P.
#1	2.2 AC	AC
#2	AC	AC
BOULDERS		
A		
B		
C		
DECOMP. GRANITE	SY	SY
GRANITE MULCH	SY	SY

ADOT MAINTAINED AREA

CITY OF PHOENIX MAINTAINED AREA

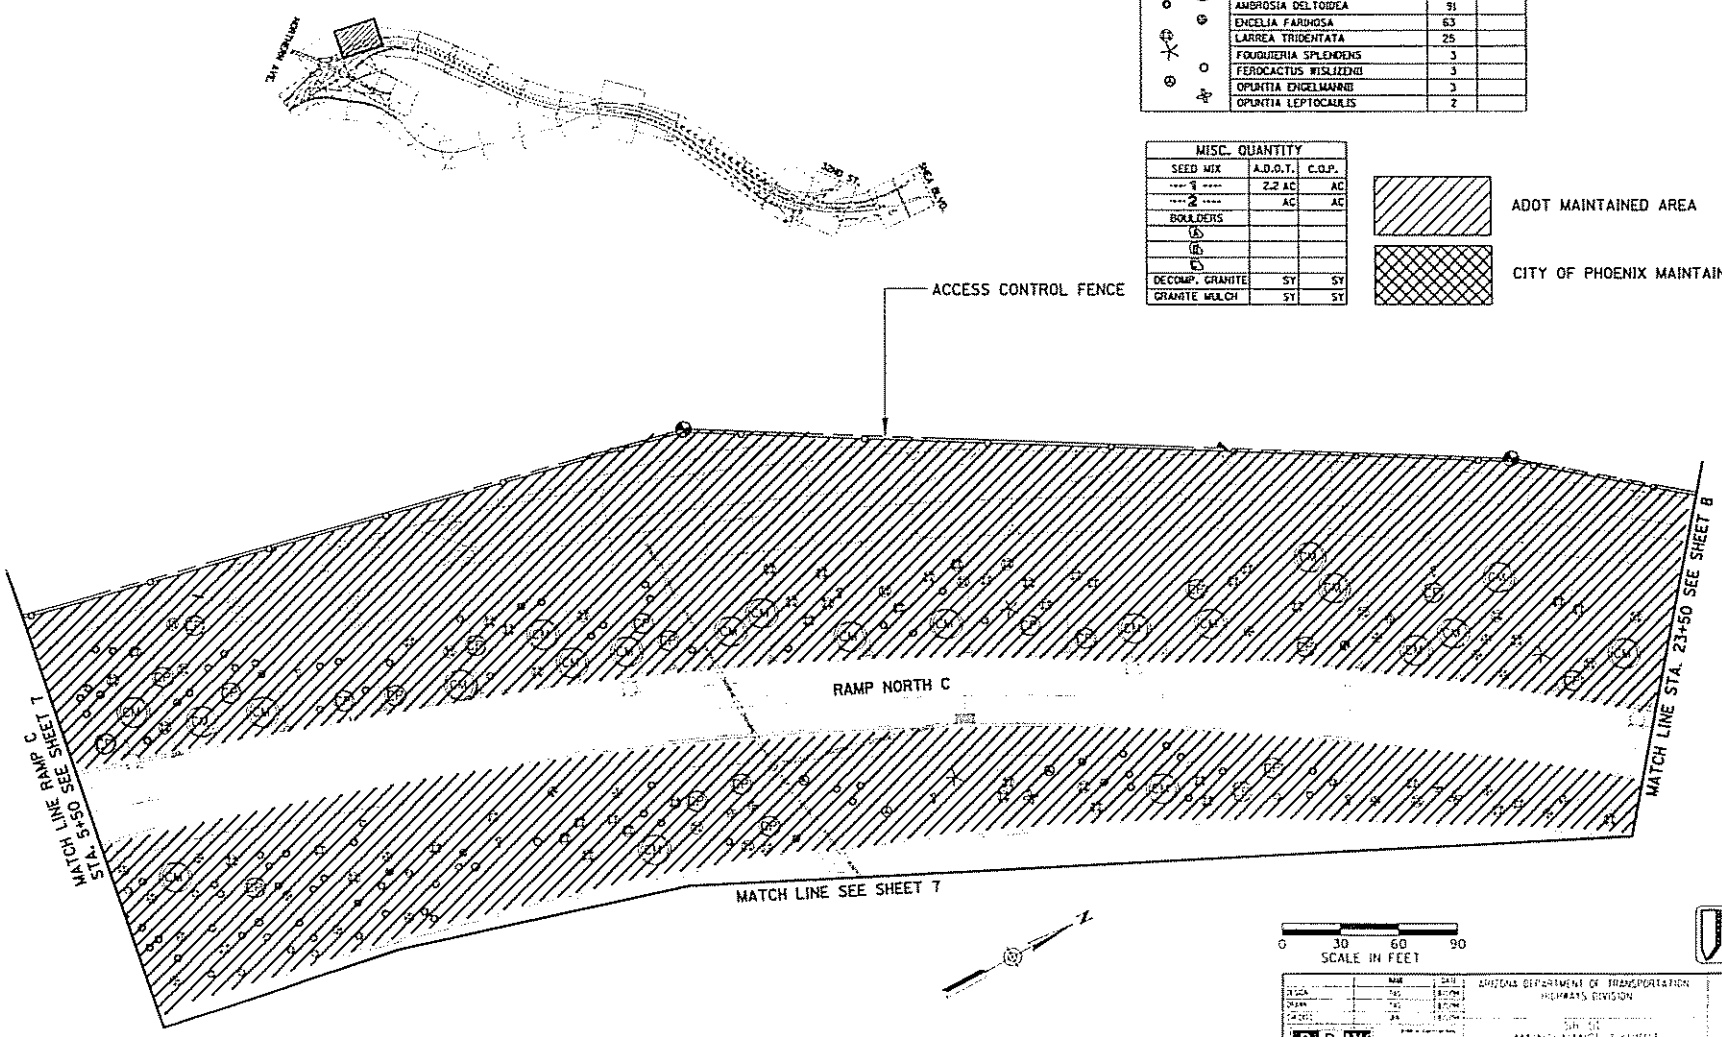

ARIZONA DEPARTMENT OF TRANSPORTATION
HIGHWAYS DIVISION

SR 51
MAINTENANCE EXHIBIT
STA. 5+50 STA. 23+50

NORTHERN AVE. TO SHEA BLVD.

TRACS NO. H205B 02 C

___ OF ___

FEDERAL REGION	STATE	PROJECT NO.	SHEET NO.	TOTAL SHEETS	AS BUILT
9	ARIZ.	RAM-600-2-513	1	33	
		051 MA 006			

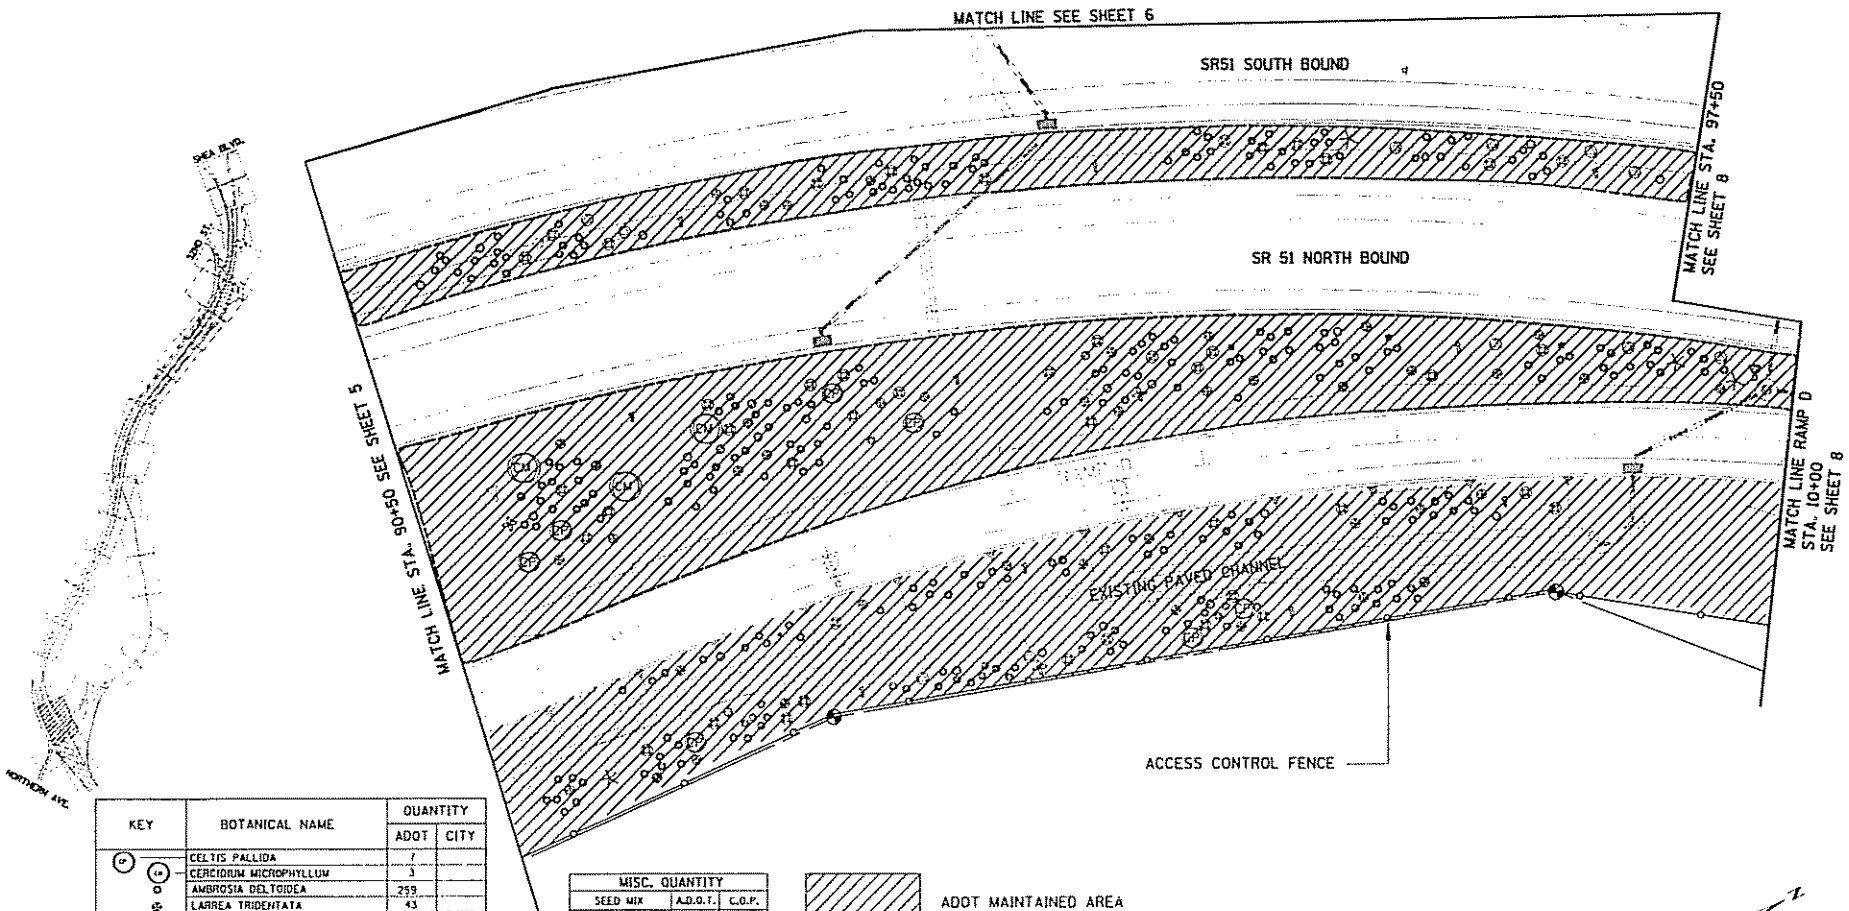

KEY	BOTANICAL NAME	QUANTITY ADOT	QUANTITY CITY
CP	CELTIS PALLIDA	7	
CM	CERCIDIUM MICROPHYLLUM	3	
	AMBROSIA DELTOIDEA	259	
	LARREA TRIDENTATA	43	
	ENCELIA FARINOSA	46	
	ECHINOCEREUS ENGELMANNII	1	
	FOUQUIERIA SPLENDENS	4	
	FEROCACTUS WISLIZENII	24	
	OPUNTIA LEPTOCAULIS	1	
	SIMMONSIA CHINENSIS	11	

MISC. QUANTITY		
SEED MIX	A.D.O.T.	C.O.P.
---- 1 ----	2.2 AC	AC
---- 2 ----	AC	AC
BOULDERS		
(A)		
(B)		
(C)		
DECOMP. GRANITE	SY	SY
GRANITE MULCH	SY	SY

ADOT MAINTAINED AREA

CITY OF PHOENIX MAINTAINED AREA

0 30 60 90
SCALE IN FEET

N

263-1000
1-800-STAKE-IT

ARIZONA DEPARTMENT OF TRANSPORTATION
HIGHWAYS DIVISION

SR 51
MAINTENANCE EXHIBIT
STA. 90+50 STA. 97+50

NORTHERN AVE. TO SHEA BLVD.

BRW

SR 51

TRACS NO. H2058 02 C

___ OF ___

FEDERAL REGION	STATE	PROJECT NO.	SHEET NO.	TOTAL SHEETS	AS BUILT
9	ARIZ.	RAM-600-2-513	8	33	
		051 MA 006			

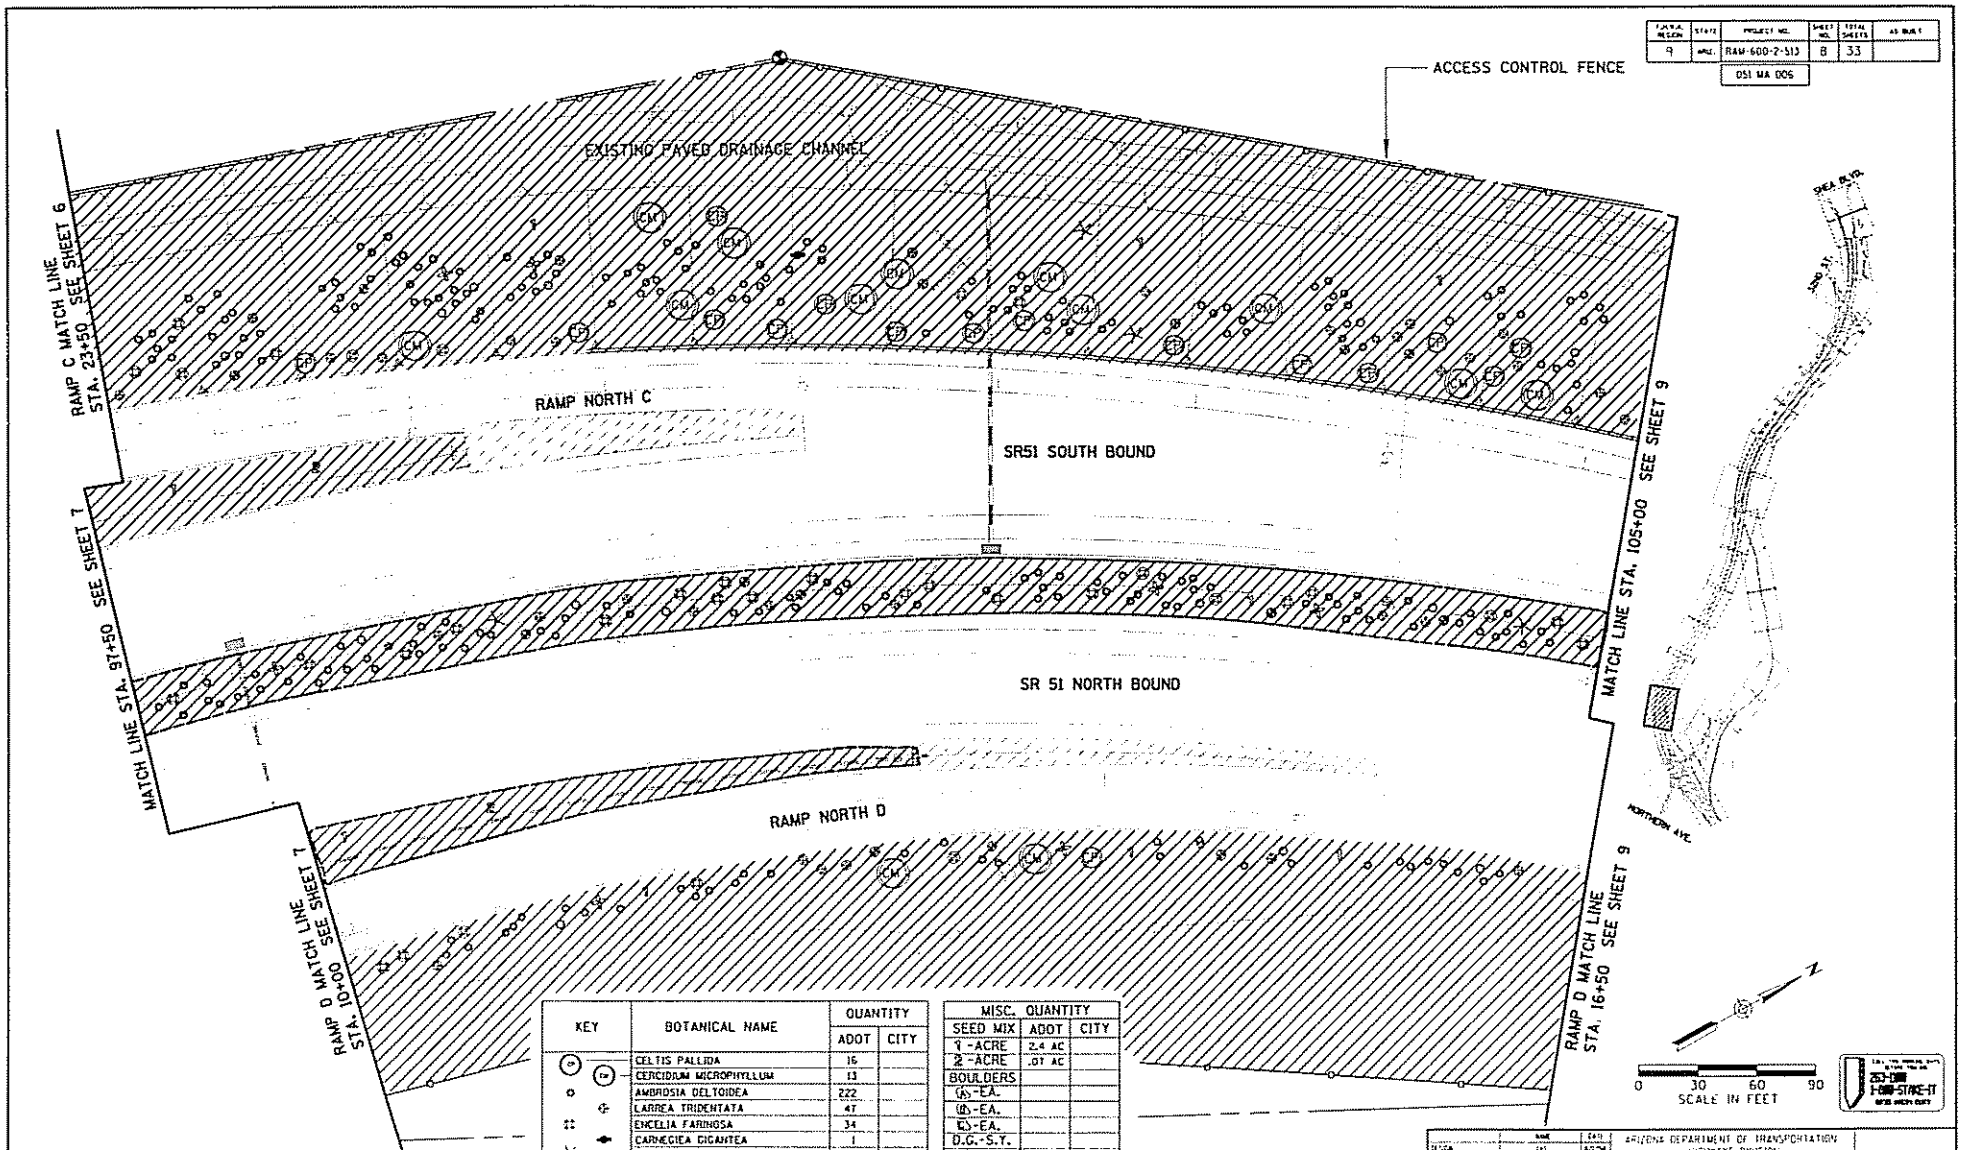

KEY	BOTANICAL NAME	QUANTITY ADOT	QUANTITY CITY
CM	CELTIS PALLIDA	16	
CP	CERCIDIUM MICROPHYLLUM	13	
	AMBROSIA DELTOIDEA	222	
	LARREA TRIDENTATA	47	
	ENCELIA FARINOSA	34	
	CARNEGIEA GIGANTEA	1	
	FOUQUIERIA SPLENDENS	4	
	FEROCACTUS WISLIZENII	15	
	OPUNTIA LEPTOCAULIS	7	

MISC. QUANTITY		
SEED MIX	ADOT	CITY
1 -ACRE	2.4 AC	
2 -ACRE	.01 AC	
BOULDERS		
(XS)-EA.		
(XL)-EA.		
(CS)-EA.		
D.G.-S.Y.		
G.M.-S.Y.		

ARIZONA DEPARTMENT OF TRANSPORTATION
HIGHWAYS DIVISION

SR 51
MAINTENANCE EXHIBIT
STA. 97+50 STA. 105+00

NORTHERN AVE. TO SHEA BLVD.

BRW

SR 51

TRACS NO. H2058 02 C

___ OF ___

FEDERAL REGION	STATE	PROJECT NO.	SHEET NO.	TOTAL SHEETS	AS BUILT
9	ARIZ.	RAM-600-2-513	9	33	

051 MA 006

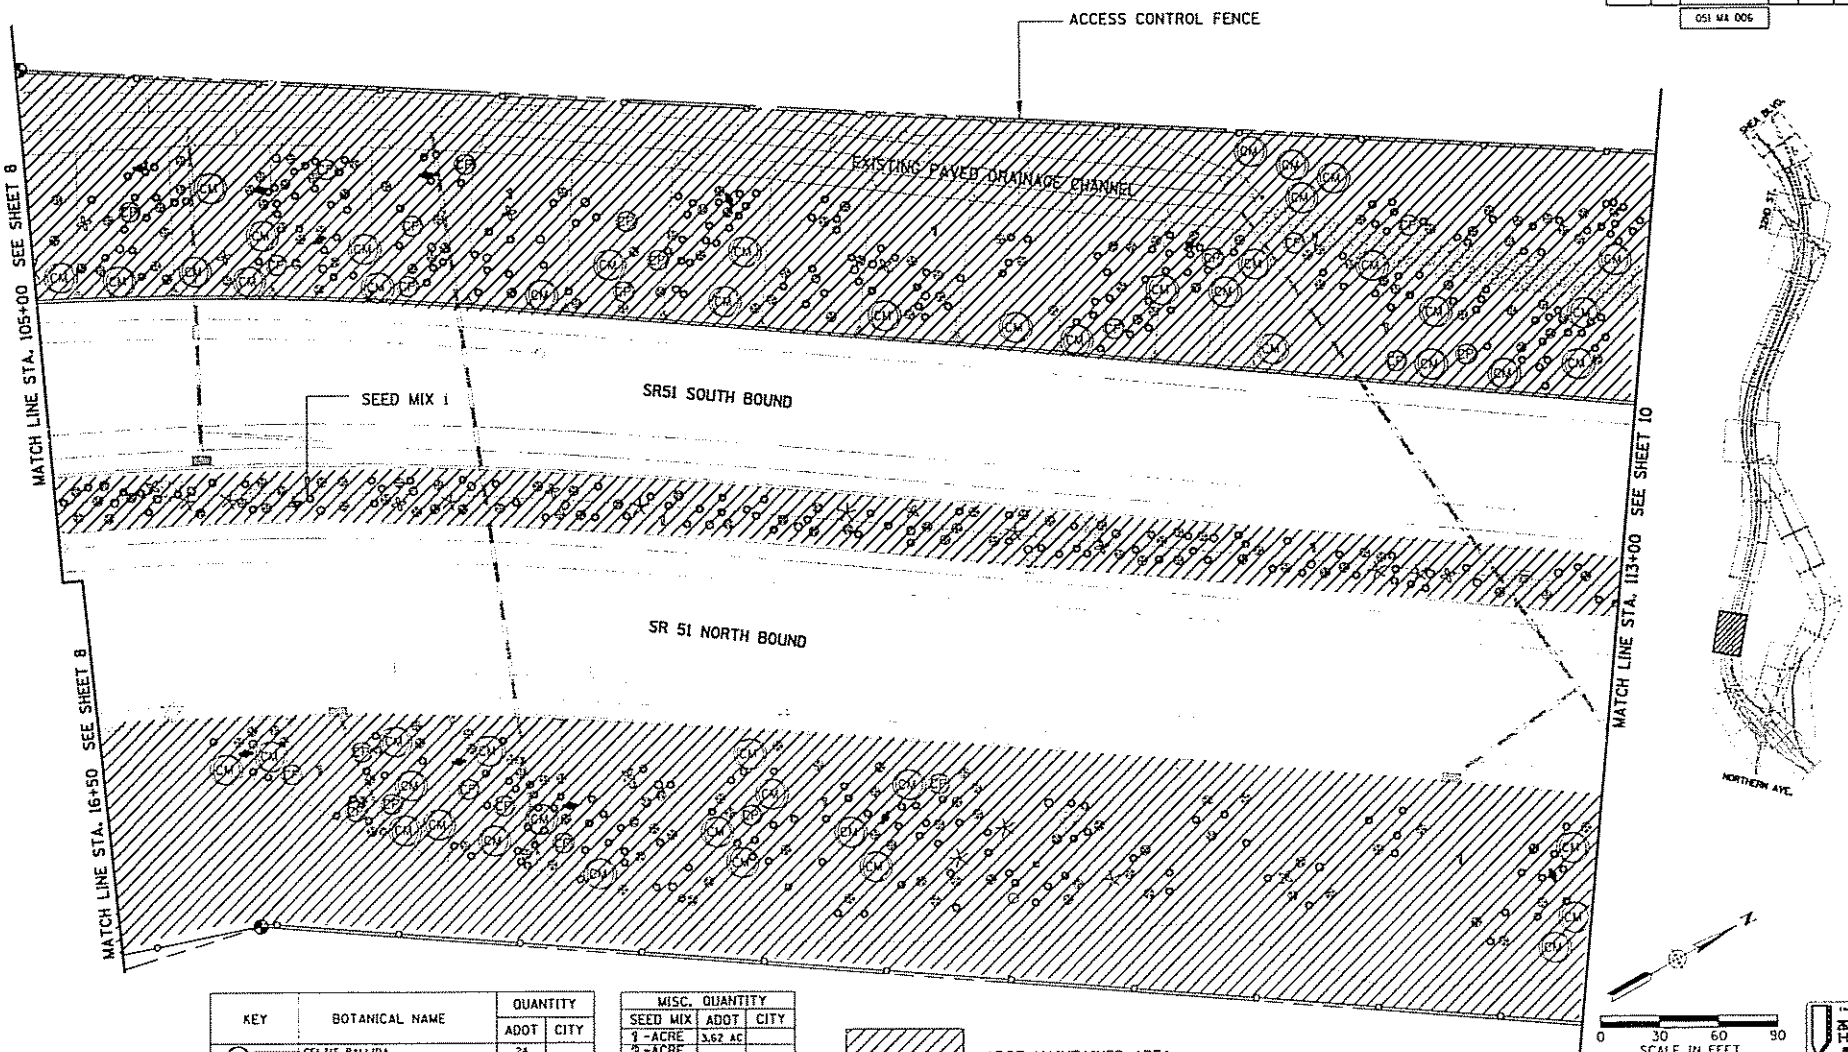

KEY	BOTANICAL NAME	QUANTITY ADOT	QUANTITY CITY
	CELTIS PALLIDA	24	
	CERCIDIUM MICROPHYLLUM	50	
	AMBROSIA DELTOIDEA	339	
	CARNEGIEA GIGANTEA	11	
	FOUQUIERIA SPLENDENS	11	
	FEROCACTUS WISLIZENII	35	
	OPUNTIA LEPTOCAULIS	13	
	LARREA TRIDENTATA		

MISC. QUANTITY		
SEED MIX	ADOT	CITY
1 -ACRE	3.62 AC	
2 -ACRE		
BOULDERS		
(A)-EA.		
(B)-EA.		
(C)-EA.		
D.G.-S.Y.		
G.M.-S.Y.		

ADOT MAINTAINED AREA

CITY OF PHOENIX MAINTAINED AREA

BRW

ARIZONA DEPARTMENT OF TRANSPORTATION
HIGHWAYS DIVISION

SR 51
MAINTENANCE EXHIBIT
STA. 105+00 STA. 113+00

SR 51

NORTHERN AVE. TO SHEA BLVD.

TRACS NO. H2058 02 C

___ OF ___

CONSTRUCTION DISPLAY ON

FEDERAL REGION	STATE	PROJECT NO.	SHEET NO.	TOTAL SHEETS	AS BUILT
9	ARIZ.	RAM-600-2-513	10	33	

051 MA 006

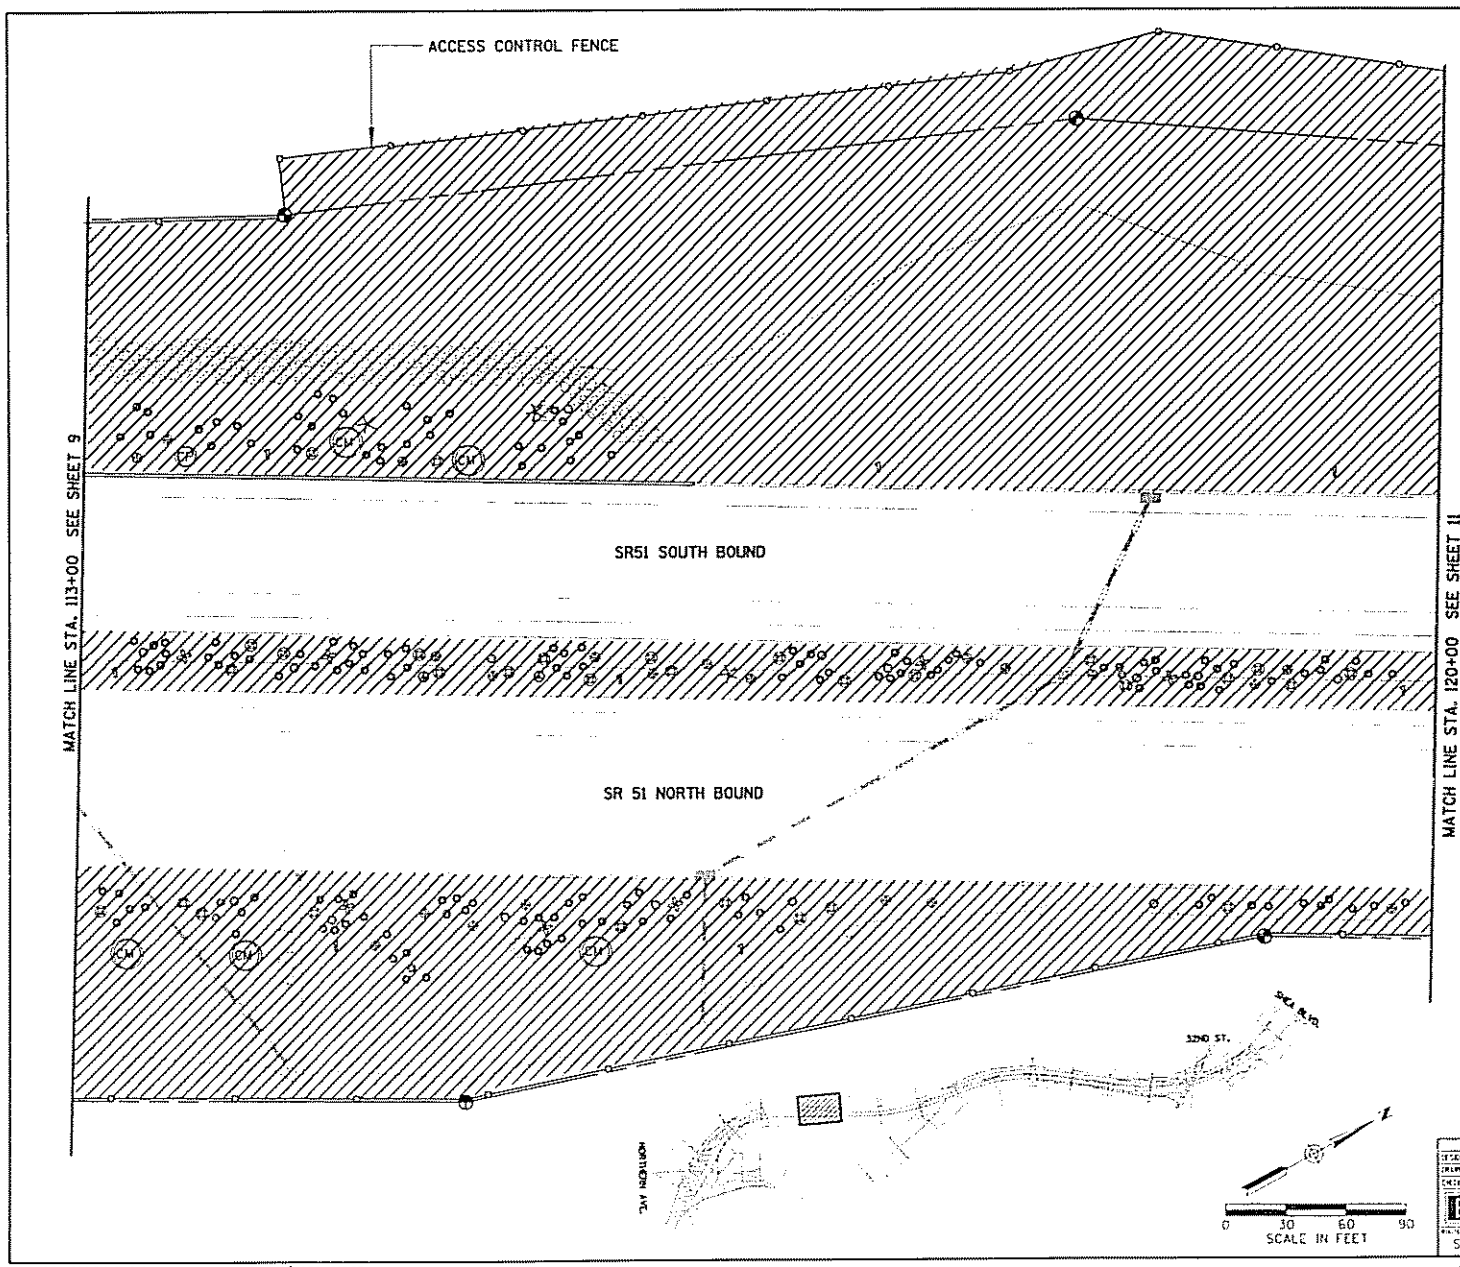

KEY	BOTANICAL NAME	QUANTITY ADOT	QUANTITY CITY
CP	CELTIS PALLIDA	1	
CM	CERCIDIUM MICROPHYLLUM	5	
	AMBROSIA DELTOIDEA	154	
	LARREA TRIDENTATA	21	
	ENCELIA FARINOSA	30	
	FOUQUIERIA SPLENDENS	3	
	FEROCACTUS WISLIZENII	15	
	OPUNTIA LEPTOCAULIS	7	
	OPUNTIA ENGELMANNII	2	

MISC. QUANTITY		
SEED MIX	ADOT	CITY
1-ACRE	1.8 AC	
2-ACRE		
BOULDERS		
A-EA.		
B-EA.		
C-EA.		
D.G.-S.Y.		
G.M.-S.Y.		

ADOT MAINTAINED AREA

CITY OF PHOENIX MAINTAINED AREA

253-1000
1-000-STAKE-IT

	NAME	DATE
DESIGN	TAS	8/5/94
DRAWN	TAS	8/5/94
CHECKED	JW	8/5/94

BRW

ARIZONA DEPARTMENT OF TRANSPORTATION
HIGHWAYS DIVISION

SR 51
MAINTENANCE EXHIBIT
STA. 113+00 STA. 120+00

SR 51

NORTHERN AVE. TO SHEA BLVD.

DWG. NO. R3.10

TRACS NO. H2058 02 C

OF

CONSTRUCTION DISPLAY ON

FEDERAL REGION	STATE	PROJECT NO.	SHEET NO.	TOTAL SHEETS	AS BUILT
9	ARIZ.	RAM-600-2-513	11	33	

051 MA 006

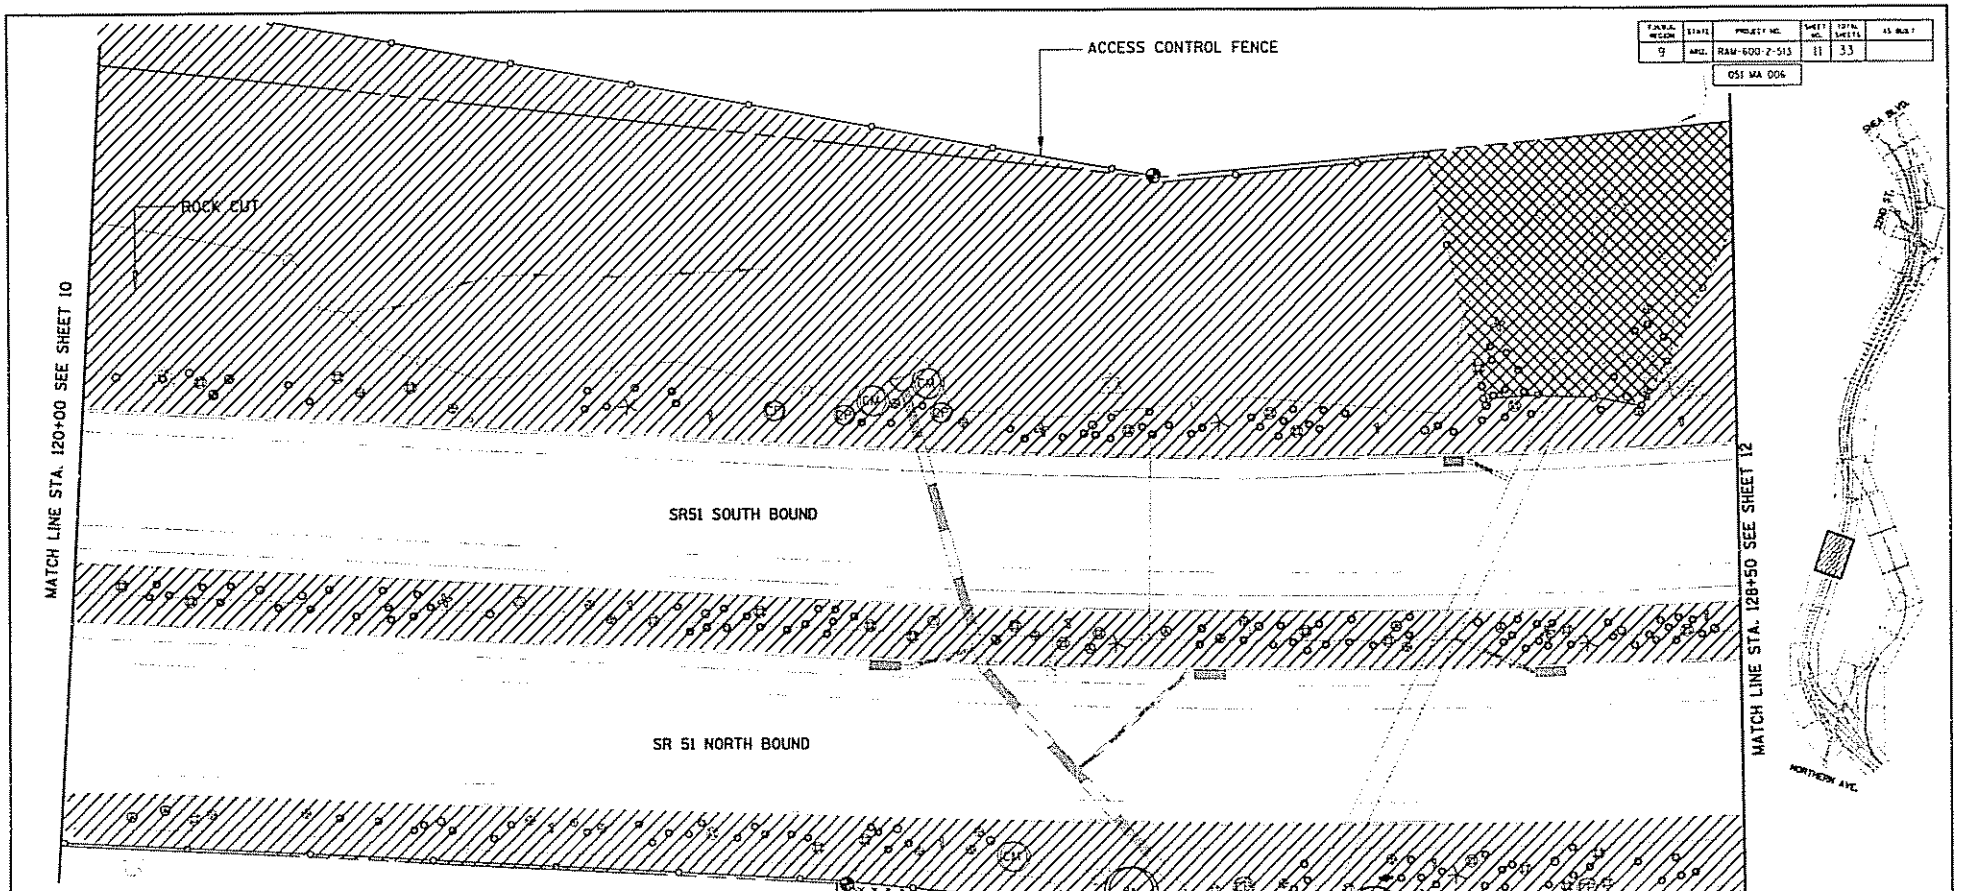

KEY	BOTANICAL NAME	QUANTITY ADOT	QUANTITY CITY
	PROSOPIS ALBA	3	
	CELTIS PALLIDA	5	
	CERCIDIUM MICROPHYLLUM	1	
	AMBROSIA DELTOIDEA	174	
	LARREA TRIDENTATA	30	
	ENCELIA FARINOSA	39	
	SIMMONDSIA CHINENSIS	2	
	CARNEGIEA GIGANTEA	1	
	FOUQUIERIA SPLENDENS	6	
	FEROCACTUS WISLIZENII	20	
	OPUNTIA ENGELMANNII	6	
	OPUNTIA LEPTOCAULIS	6	

MISC. SEED MIX	QUANTITY ADOT	QUANTITY CITY
1 -ACRE	2.5 AC	
2 -ACRE		
BOULDERS		
(A) -EA.		
(B) -EA.		
(C) -EA.		
D.G.-S.Y.		
G.M.-S.Y.		

	NAME	DATE
DESIGN	TAS	8/2/04
DRAWN	TAS	8/2/04
CHECKED	JW	8/2/04

BRW

ARIZONA DEPARTMENT OF TRANSPORTATION
HIGHWAYS DIVISION

SR 51
MAINTENANCE EXHIBIT
STA. 120+00 STA. 128+50

PROJECT: SR 51
LOCATION: NORTHERN AVE. TO DEER BLVD.
TRACS NO. H2058 02 C
EXC. NO. R331

OF

CONSTRUCTION DISPLAY

FUNCTIONAL REGION	STATE	PROJECT NO.	SHEET NO.	TOTAL SHEETS	AS BUILT
9	ARIZ.	RAM-600-2-513	12	33	

051 MA 006

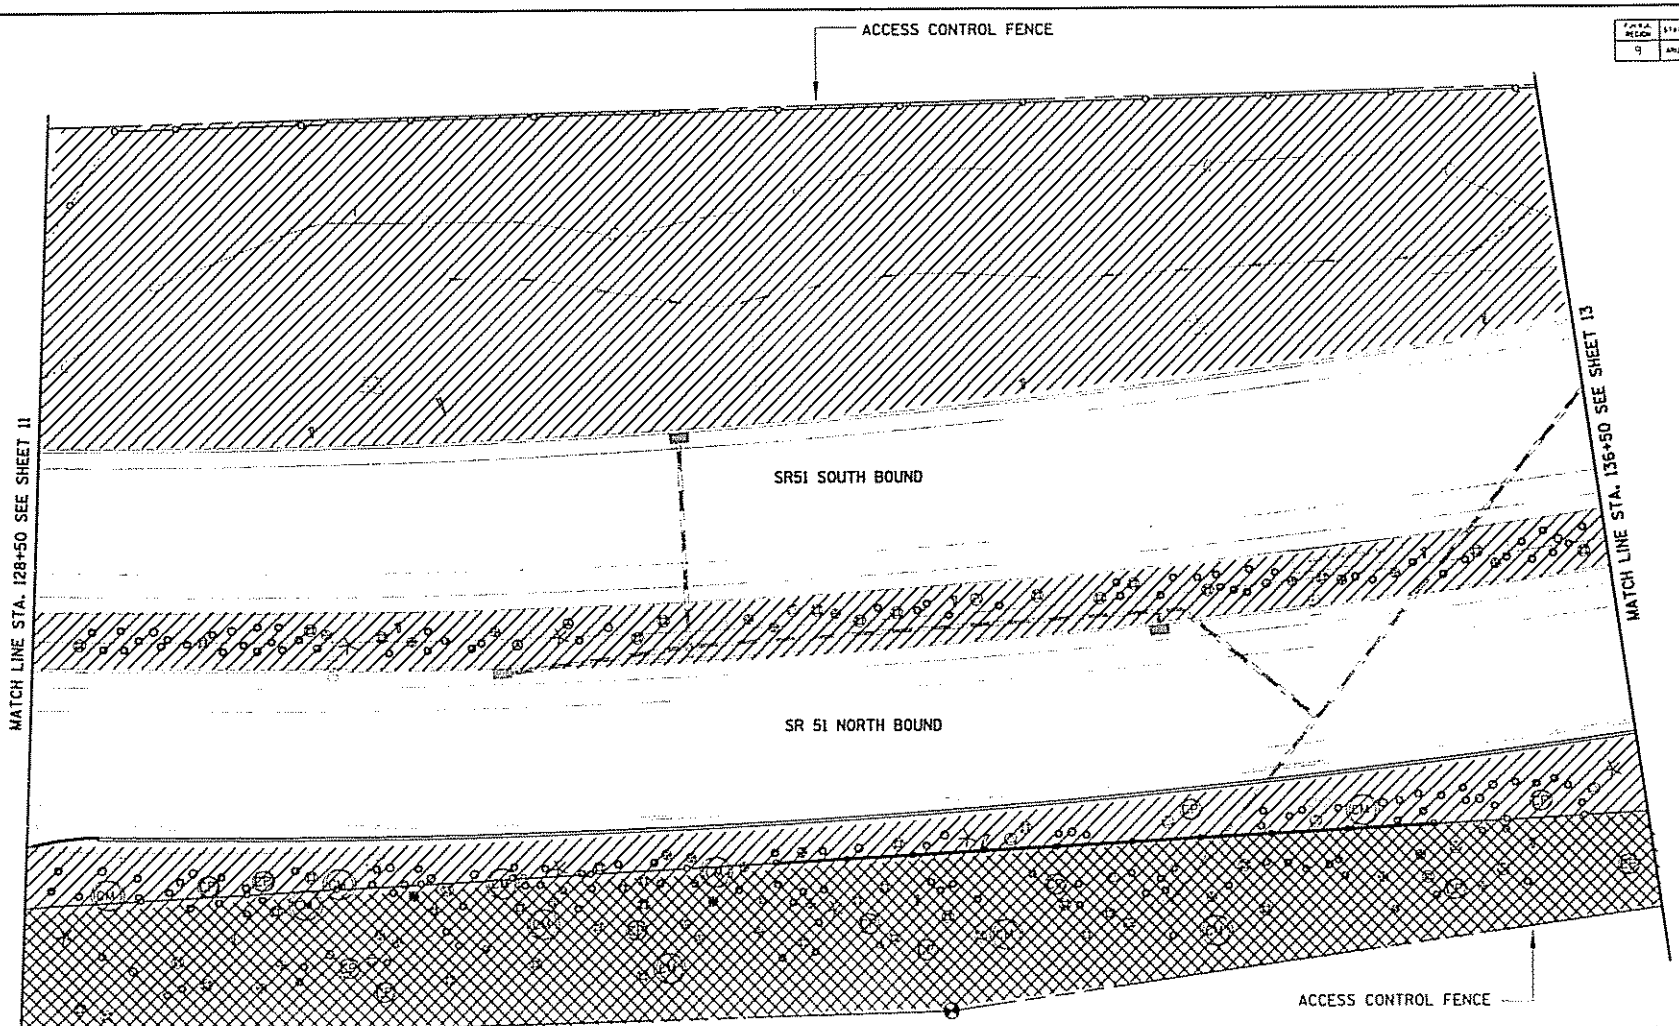

ADOT MAINTAINED AREA

CITY OF PHOENIX MAINTAINED AREA

MISC. QUANTITY		
SEED MIX	ADOT	CITY
1-ACRE	2.5 AC	
2-ACRE		
BOULDERS		
(A)-EA.		
(B)-EA.		
(C)-EA.		
D.G.-S.Y.		
G.M.-S.Y.		

KEY	BOTANICAL NAME	QUANTITY ADOT	QUANTITY CITY
	CELTIS PALLIDA	12	
	CERCIDIUM MICROPHYLLUM	10	
	AMBROSIA DELTOIDEA	153	
	LARREA TRIDENTATA	29	
	ENCELIA FARINOSA	46	
	SIMMONDSIA CHINENSIS	10	
	FOUQUIERIA SPLENDENS	7	
	FEROCACTUS WISLIZENII	15	
	OPUNTIA ENGELMANNII	2	

0 30 60 90
SCALE IN FEET

BRW

ARIZONA DEPARTMENT OF TRANSPORTATION
HIGHWAYS DIVISION

SR 51
MAINTENANCE EXHIBIT
STA. 128+50 STA. 136+50

SR 51

NORTHERN AVE. TO SHEA BLVD.

TRACS NO. H2058 02 C

OF

VIEW NAME: SGPKI512.DGN

CONSTRUCTION DISPLAY ON

FUNCTIONAL REGION	STATE	PROJECT NO.	SHEET NO.	TOTAL SHEETS	AS BUILT
9	ARIZ.	RAM-600-2-513	13	33	
		051 MA 006			

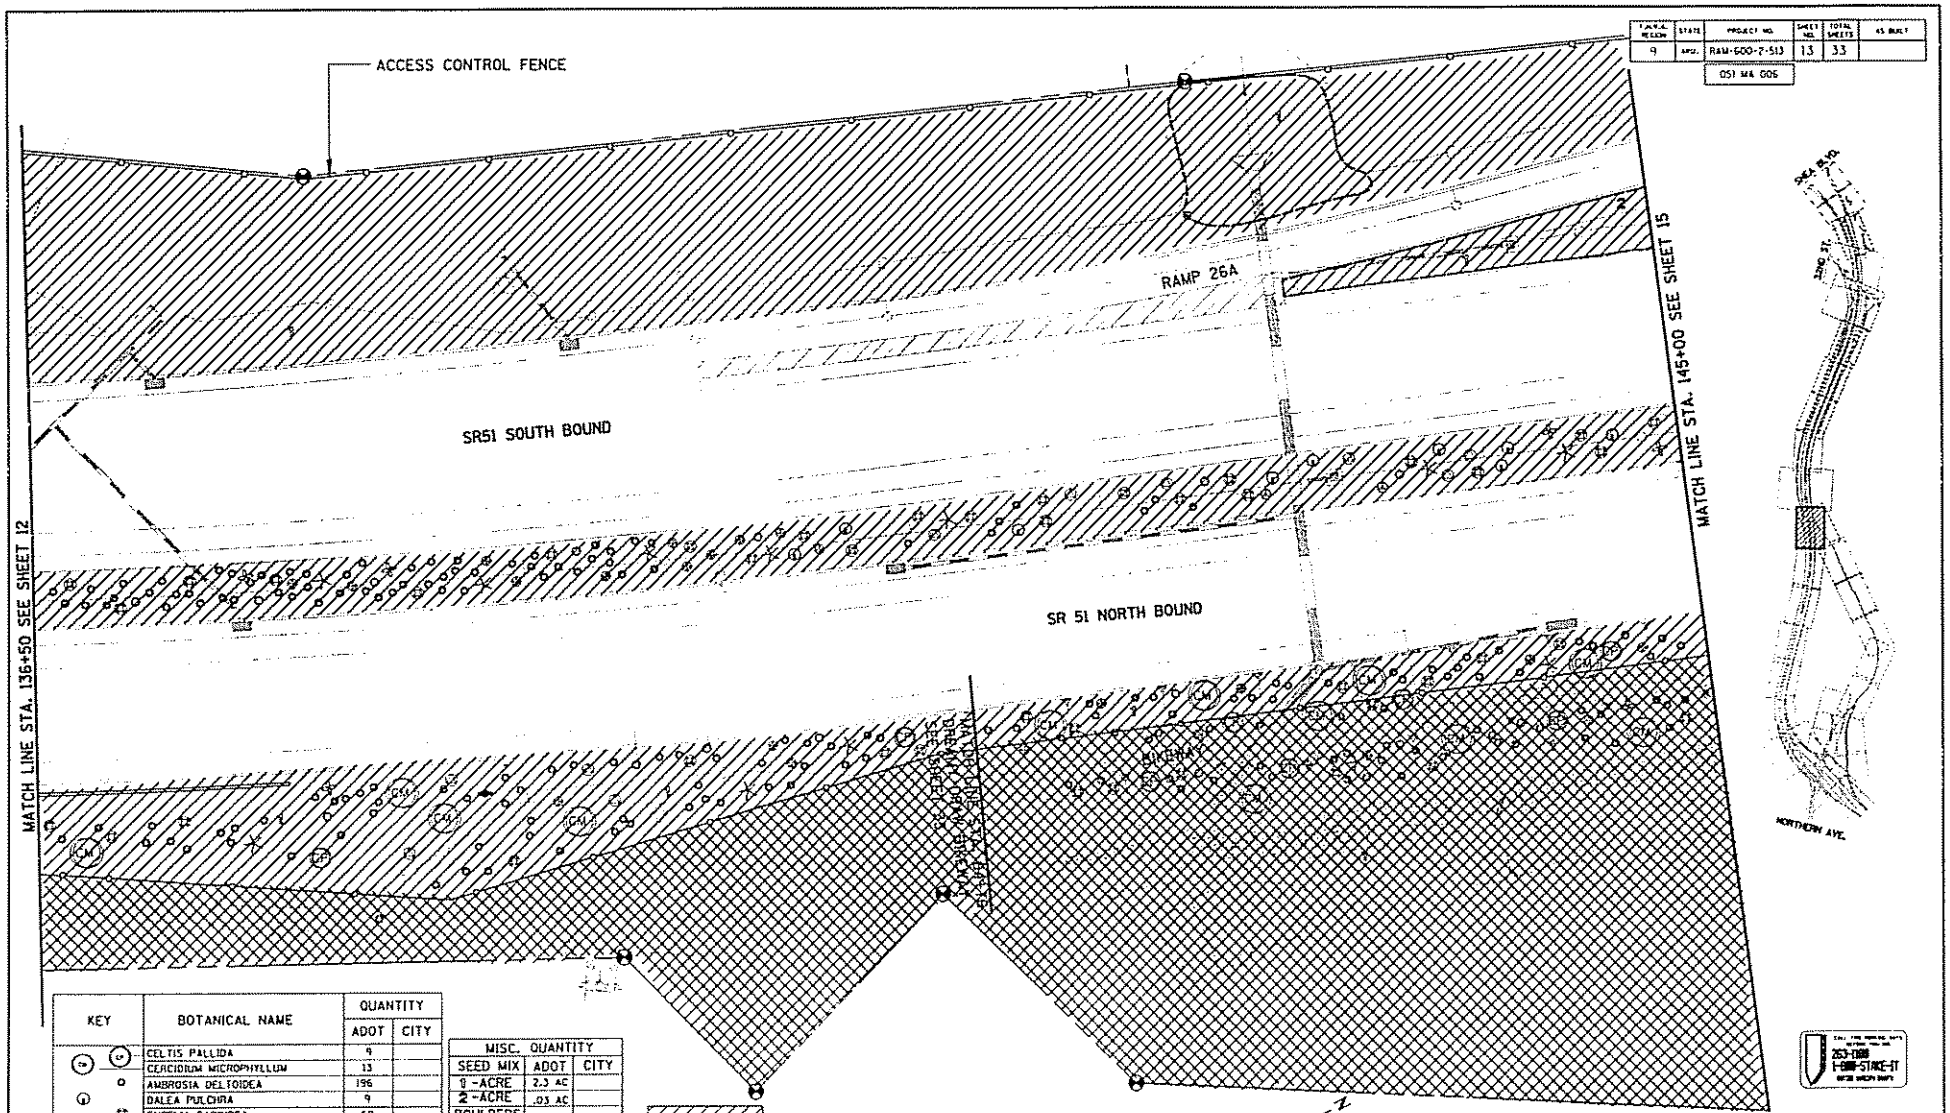

KEY	BOTANICAL NAME	QUANTITY ADOT	QUANTITY CITY
	CELTIS PALLIDA	9	
	CERCIDIUM MICROPHYLLUM	13	
	AMBROSIA DELTOIDEA	196	
	DALEA PULCHRA	9	
	ENCELIA FARINOSA	50	
	LARREA TRIDENTATA	26	
	SIMMONOSIA CHINENSIS	11	
	CARNEGIEA GIGANTEA	1	
	FEROCACTUS WISLIZENII	15	
	FOUQUIERIA SPLENDENS	12	
	OPUNTIA ENGELMANNII	2	
	OPUNTIA LEPTOCAULIS	6	

MISC. QUANTITY		
SEED MIX	ADOT	CITY
1 -ACRE	2.3 AC	
2 -ACRE	.03 AC	
BOULDERS		
(A)-EA.		
(B)-EA.		
(C)-EA.		
D.G.-S.Y.		
G.M.-S.Y.		

ADOT MAINTAINED AREA

CITY OF PHOENIX MAINTAINED AREA

0 30 60 90
SCALE IN FEET

BRW

ARIZONA DEPARTMENT OF TRANSPORTATION
HIGHWAYS DIVISION

SR 51
MAINTENANCE EXHIBIT
STA. 136+50 STA. 145+00

SR 51

NORTHERN AVE. TO SHEA BLVD.

TRACS NO. H2058 02 C

___ OF ___

cccccDGNcSPECIFICATIONccccc VIEW NAME: S0P4S13.DGN
ccccc SYSTIMEccccc

CONSTRUCTION DISPLAY ON

F.H.W.A. REGION	STATE	PROJECT NO.	SHEET NO.	TOTAL SHEETS	AS BUILT
9	ARIZ.	RAM-600-2-513	14	33	
		051 MA 006			

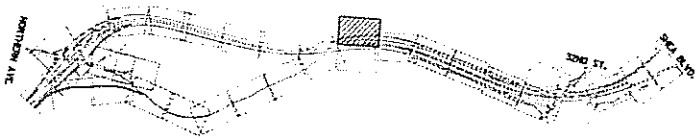

ADOT MAINTAINED AREA

CITY OF PHOENIX MAINTAINED AREA

KEY	BOTANICAL NAME	QUANTITY ADOT	QUANTITY CITY
	ACACIA MINUTA	11	
	PROSOPIS JULIFLORIA	4	
	ACACIA GREGGII	4	
	AMBROSIA DELTOIDEA	37	
	LARREA TRIDENTATA	26	
	DALEA PULCHRA	17	
	ENCELIA FARINOSA	16	
	SIMMONSIA CHINENSIS	3	
	DASYLIRION WHEELERI	2	
	CARNEGIEA GIGANTEA	1	
	ECHINOCEREUS ENGELMANII	8	
	FOUQUIERIA SPLENDENS	5	
	FEROCACTUS WISLIZENII	1	
	OPUNTIA ENGELMANNII	1	

MISC. QUANTITY		
SEED MIX	ADOT	CITY
1 -ACRE	1.0 AC	
2 -ACRE		
BOULDERS		
(A)-EA.		
(B)-EA.		
(C)-EA.		
D.G.-S.Y.		
G.M.-S.Y.		

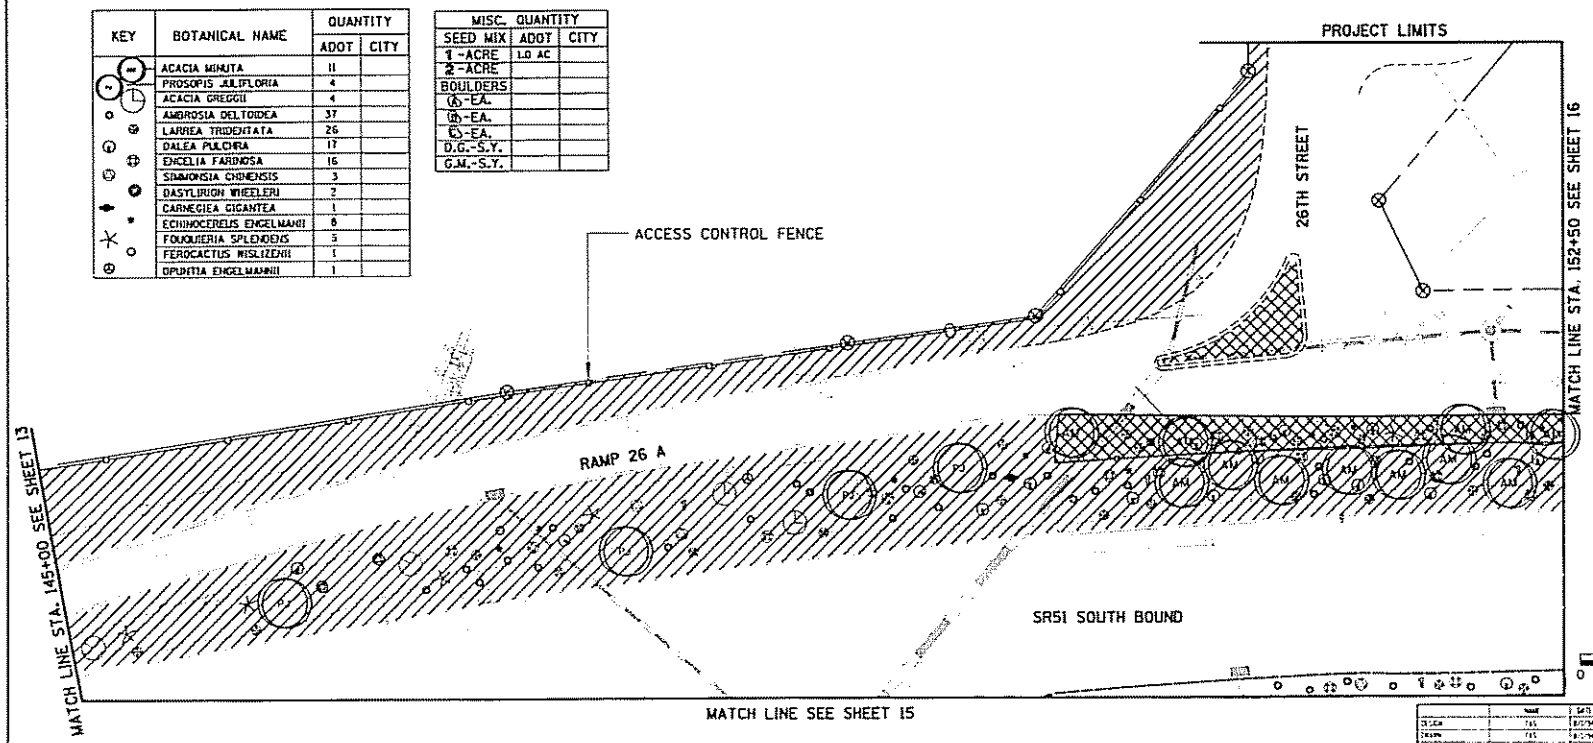

	NAME	DATE
DESIGN	TAS	8/2/94
DRAWN	TAS	8/2/94
CHECKED	JPL	8/2/94

BRW

ARIZONA DEPARTMENT OF TRANSPORTATION
HIGHWAYS DIVISION

SR 51
MAINTENANCE EXHIBIT
STA. 145+00 STA. 152+50

ROUTE: SR 51
SHEET NO.
LOCATION: NORTHERN AVE. TO SHEA BLVD.
DWG. NO. REV.

TRACS NO. H2058 02 C

___ OF ___

DONE SPECIFICATION
SYSTIME
VIEW NAME: SGPN-514.DGN

CONSTRUCTION DISPLAY ON

FEDERAL REGION	STATE	PROJECT NO.	SHEET NO.	TOTAL SHEETS	AS BUILT
9	ARIZ.	RAM-600-2-513	15	33	

051 MA 005

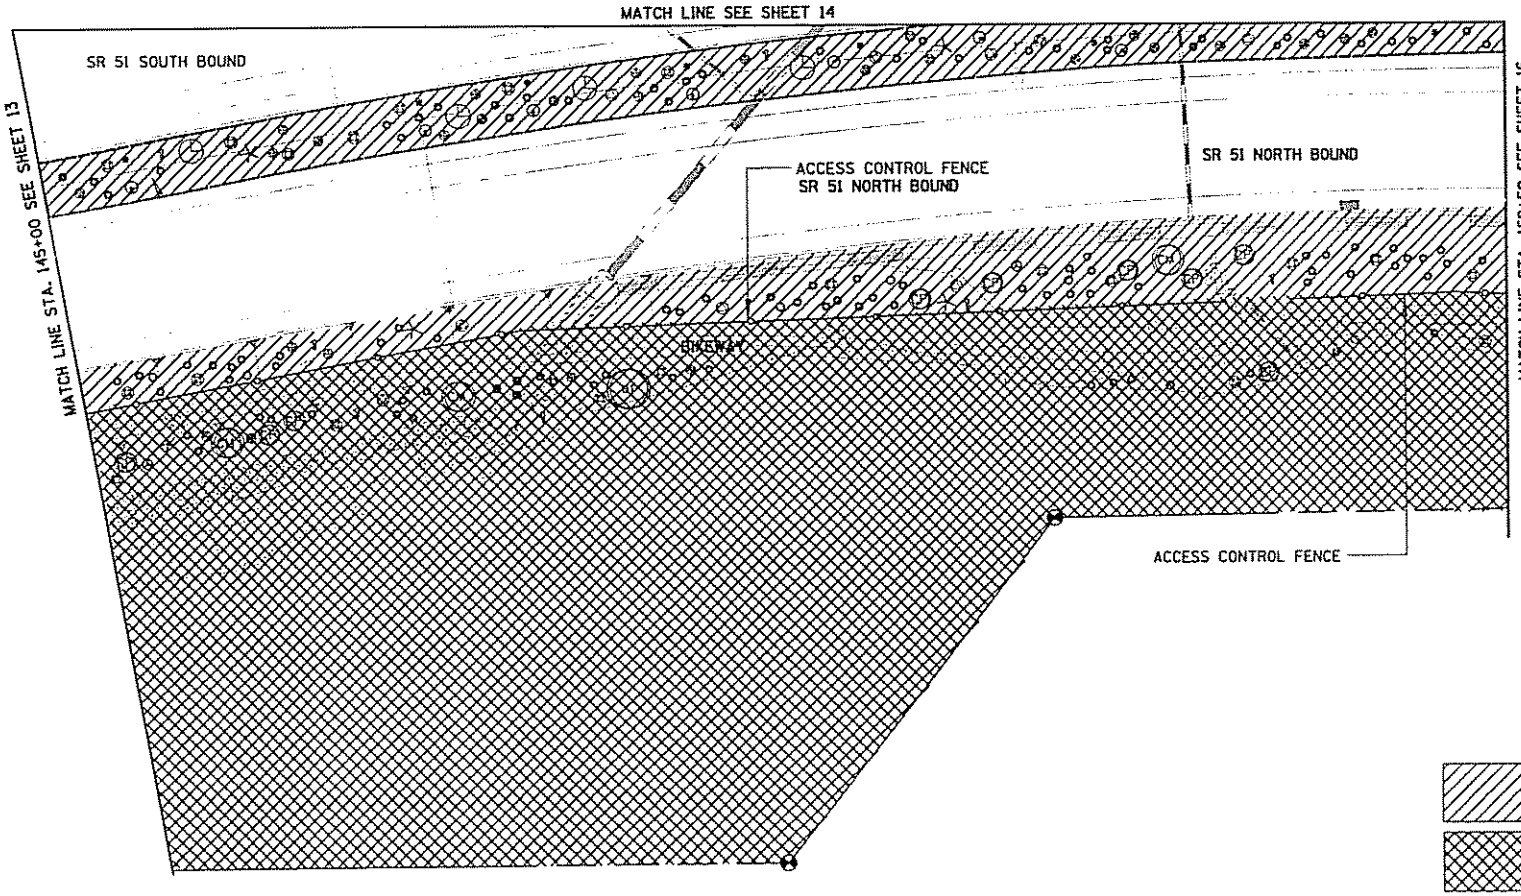

KEY	BOTANICAL NAME	QUANTITY ADOT	QUANTITY CITY
CP	CELTIS PALLIDA	9	
CM	CERCIDIUM MICROPHYLLUM	3	
OT	OLNEYA TESOTA	1	
	ACACIA GREGGII	4	
	AMBROSIA DELTOIDEA	106	
	LARREA TRIDENTATA	27	
	DALEA PULCHRA	7	
	ENCELIA FARINOSA	23	
	SIMMONDSIA CHINENSIS	7	
	ECHINOCEREUS ENGELMANII	7	
	FOUQUIERIA SPLENDENS	5	
	FEROCACTUS WISLIZENII	6	
	OPUNTIA ENGELMANNII	2	

MISC. QUANTITY		
SEED MIX	ADOT	CITY
1-ACRE	1.4 AC	
2-ACRE		
BOULDERS		
(A)-EA.		
(B)-EA.		
(C)-EA.		
D.G.-S.Y.		
G.M.-S.Y.		

ADOT MAINTAINED AREA

CITY OF PHOENIX MAINTAINED AREA

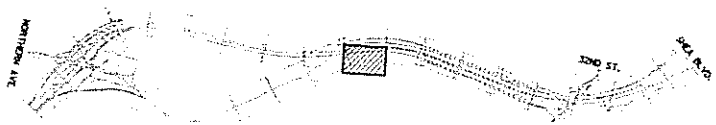

0 30 60 90
SCALE IN FEET

ARIZONA DEPARTMENT OF TRANSPORTATION
HIGHWAYS DIVISION

SR 51
MAINTENANCE EXHIBIT
STA. 145+00 STA. 152+50

BRW

SR 51

NORTHERN AVE. TO SHEA BLVD.

TRACS NO. H2058 02 C

___ OF ___

CONSTRUCTION DISPLAY ON

FEDERAL REGION	STATE	PROJECT NO.	SHEET NO.	TOTAL SHEETS	AS BUILT
9	ARIZ.	RAM-600-2-513	16	33	
		051 MA 006			

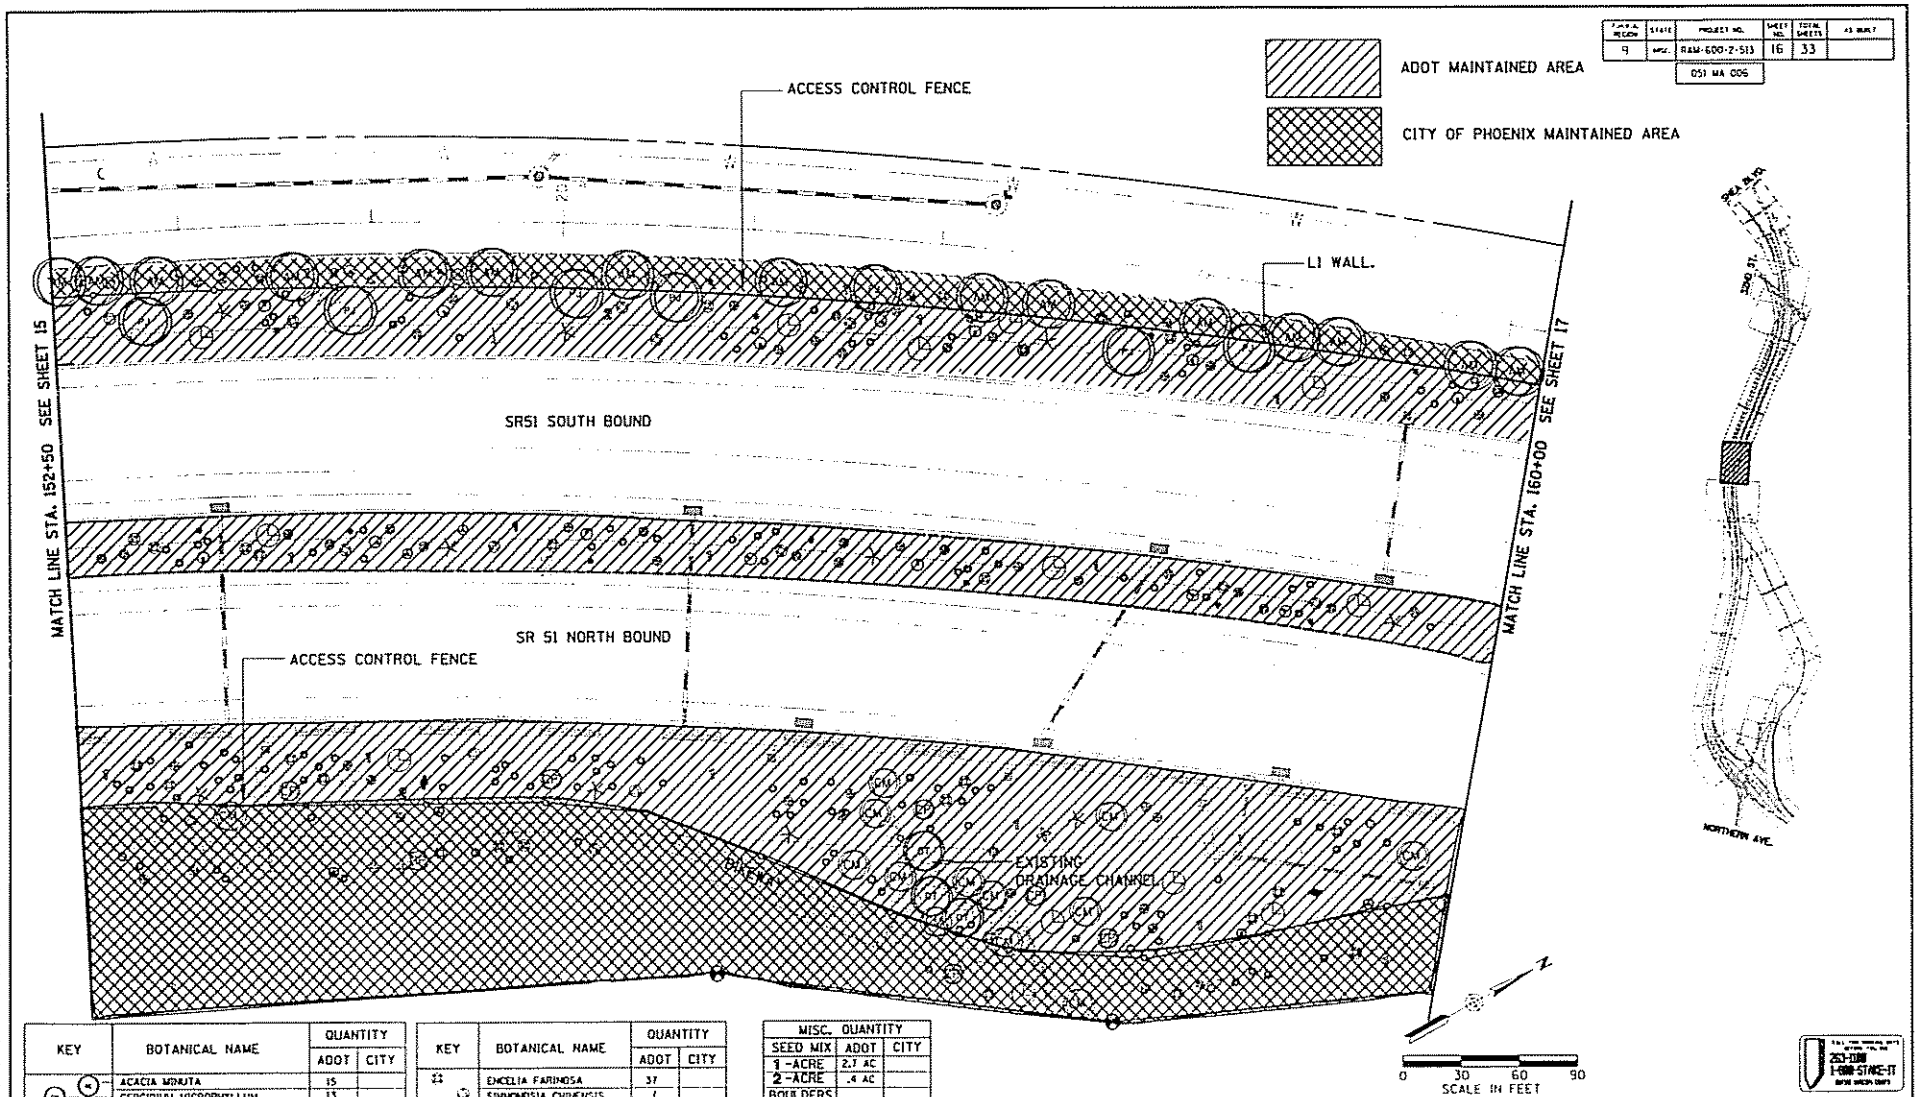

KEY	BOTANICAL NAME	QUANTITY ADOT	QUANTITY CITY
	ACACIA MINUTA	15	
	CERCIDIUM MICROPHYLLUM	13	
	CELTIS PALLIDA	7	
	PROSOPIS JULIFLORA	7	
	ACACIA GREGGII	13	
	AMBROSIA DELTOIDEA	139	
	LARREA TRIDENTATA	62	
	DALEA PULCHRA	18	
	OLNEYA TESOTA	3	

KEY	BOTANICAL NAME	QUANTITY ADOT	QUANTITY CITY
	ENCELIA FARINOSA	37	
	SIMMONDSIA CHINENSIS	7	
	DASYLIRION WHEELERI	3	
	ECHINOCEREUS ENGELMANNII	15	
	CARNEGIEA GIGANTEA	2	
	FOUQUIERIA SPLENDENS	10	
	FEROCACTUS WISLIZENII	7	
	OPUNTIA ENGELMANNII	7	
	OPUNTIA LEPTOCAULIS	1	

MISC. QUANTITY		
SEED MIX	ADOT	CITY
1 -ACRE	2.7 AC	
2 -ACRE	.4 AC	
BOULDERS		
(A)-EA.		
(B)-EA.		
(C)-EA.		
D.G.-S.Y.		
G.M.-S.Y.		

	NAME	DATE
DESIGN	TAS	8/1/94
DRAWN	TAS	8/1/94
CHECKED	JW	8/1/94

BRW

ARIZONA DEPARTMENT OF TRANSPORTATION
HIGHWAYS DIVISION

SR 51
MAINTENANCE EXHIBIT
STA. 152+50 STA. 160+00

ROUTE: SR 51
MILEPOST:
LOCATION: NORTHERN AVE. TO SHEA BLVD.
DWG. NO. R3.16

TRACS NO. H2058 02 C

___ OF ___

CONSTRUCTION DISPLAY ON

FEDERAL REGION	STATE	PROJECT NO.	SHEET NO.	TOTAL SHEETS	AS BUILT
9	ARIZ.	RAM-600-2-513	17	33	
		051 MA 006			

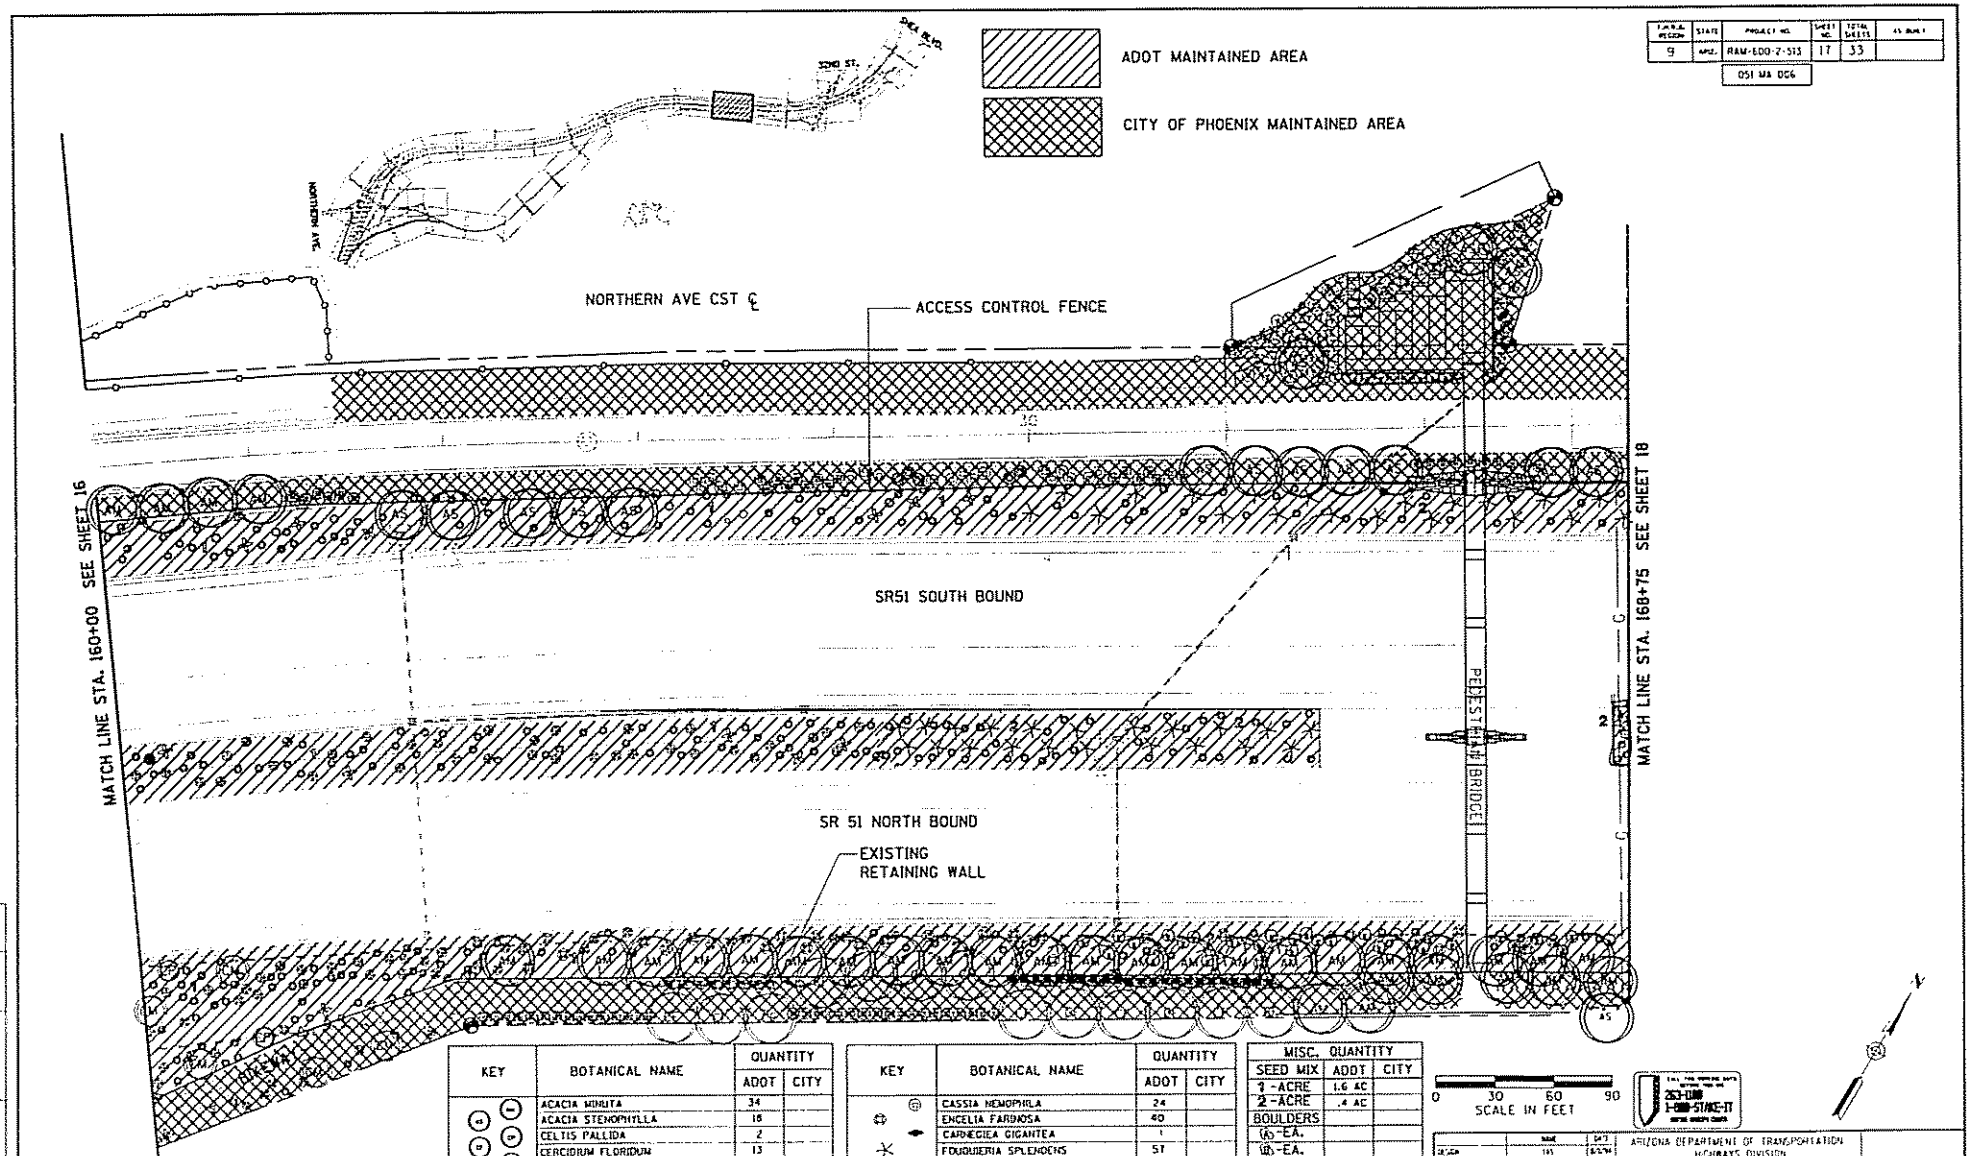

KEY	BOTANICAL NAME	QUANTITY ADOT	QUANTITY CITY
	ACACIA MINUTA	34	
	ACACIA STENOPHYLLA	16	
	CELTIS PALLIDA	2	
	CERCIDIUM FLORIDUM	13	
	CERCIDIUM MICROPHYLLUM	5	
	AMBROSIA DELTOIDEA	267	
	CASSIA NEMOPHILA	24	
	CASSIA PHYLLODINEA	23	
	DALEA PULCHRA	41	
	DASYLIRION WHEELERI	9	

KEY	BOTANICAL NAME	QUANTITY ADOT	QUANTITY CITY
	CASSIA NEMOPHILA	24	
	ENCELIA FARINOSA	40	
	CARNEGIEA GIGANTEA	1	
	FOUQUIERIA SPLENDENS	57	
	FEROCACTUS WISLIZENII	10	
	HESPERALOE PARVIFLORA	37	
	LEUCOPHYLLUM LAEVIGATUM	76	
	OPUNTIA LEPTOCAULIS	15	
	RUELLIA PENINSULARIS	8	

MISC.	QUANTITY ADOT	QUANTITY CITY
SEED MIX		
1 -ACRE	1.6 AC	
2 -ACRE	.4 AC	
BOULDERS		
(A) -EA.		
(B) -EA.		
(C) -EA.		
D.G.-S.Y.	355 SY	
G.M.-S.Y.		

253-1188
1-800-STAKE-IT

ARIZONA DEPARTMENT OF TRANSPORTATION
HIGHWAYS DIVISION

SR 51
MAINTENANCE EXHIBIT
STA. 160+00 STA. 168+75

NORTHERN AVE. TO SHEA BLVD.

BRW

SR 51

TRACS NO. H2058 02 C

DWG. NO. H2117

OF

eeeeeCONSPECIFICATIONeeeee
eeeeeSYSTIMEeeeee
VIEW NAME: SOPHISTICATED

F.H.W.A. REGION	STATE	PROJECT NO.	SHEET NO.	TOTAL SHEETS	AS BUILT
9	ARIZ.	RAM-600-2-513	18	33	

051 MA 006

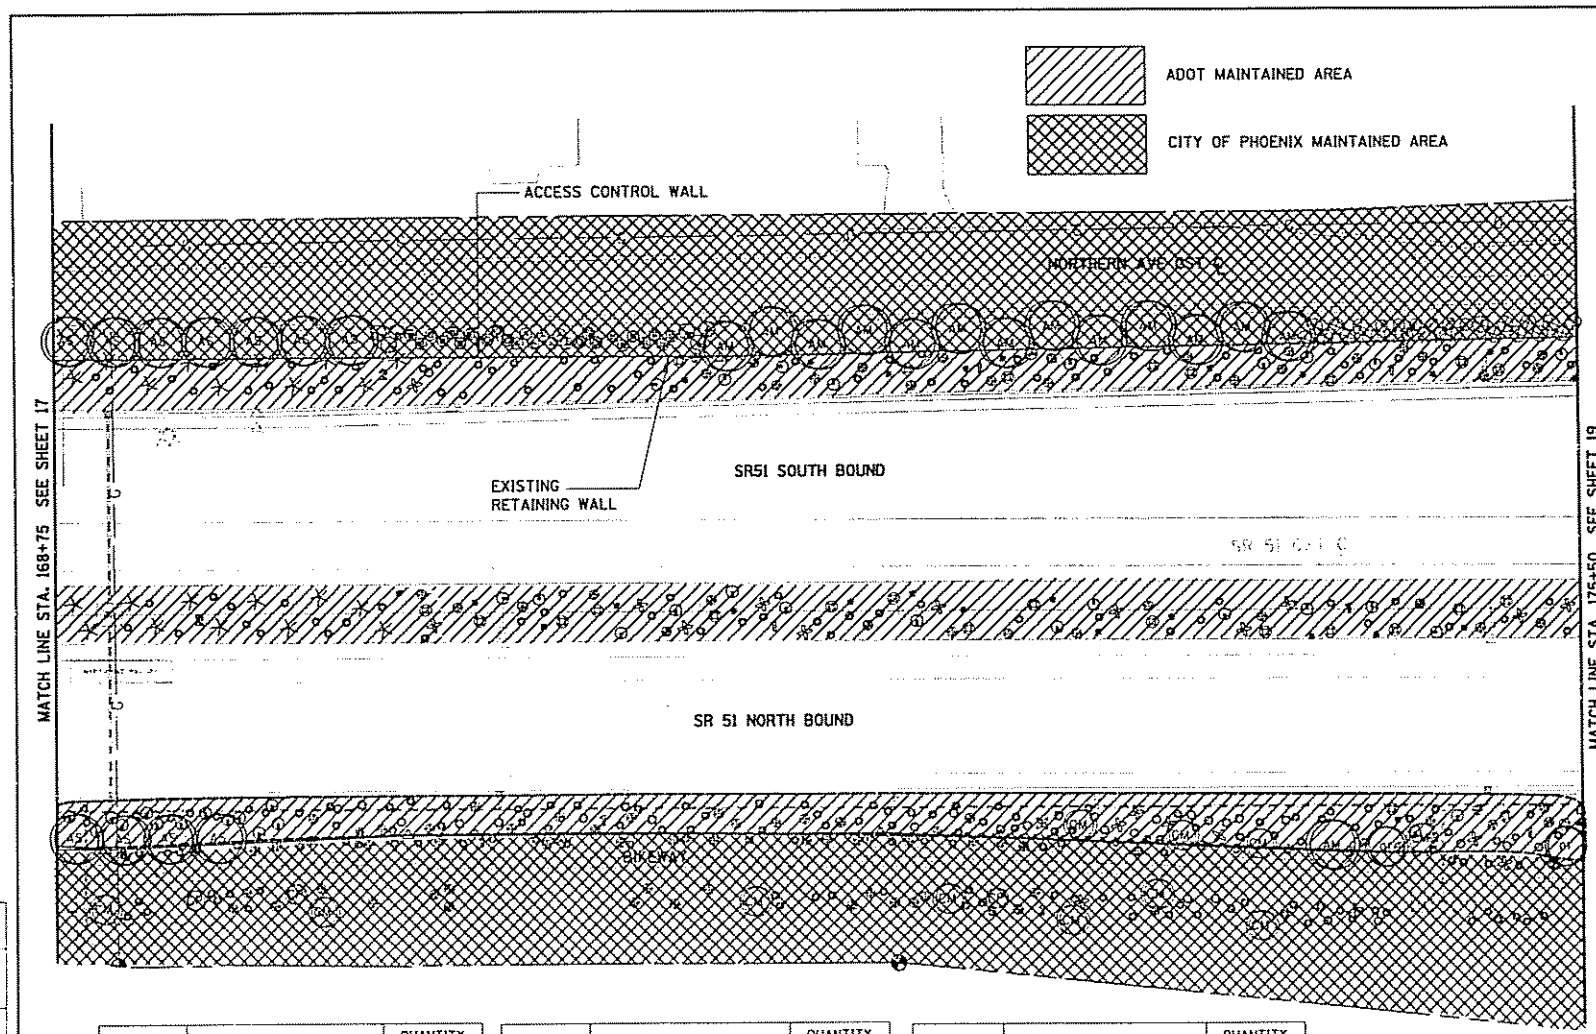

MISC. QUANTITY		
SEED MIX	ADOT	CITY
1-ACRE	1.8 AC	
2-ACRE	.3 AC	
BOULDERS		
Ⓐ-EA.		
Ⓑ-EA.		
Ⓒ-EA.		
D.G.-S.Y.	1320SY	
G.M.-S.Y.		

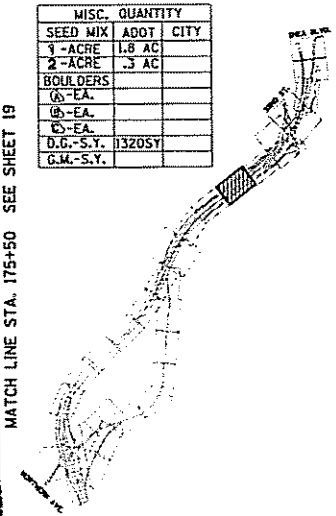

KEY	BOTANICAL NAME	QUANTITY ADOT	QUANTITY CITY
	ACACIA MINUTA	14	
	ACACIA STENOPHYLLA	11	
	CELTIS PALLIDA	3	
	CERCIDIUM MICROPHYLLUM	11	
	OLNEYA TESOTA	2	
	AMBROSIA DELTOIDEA	241	
	CAESALPINIA PULCHERRIMA	16	
	DALEA PULCHRA	38	

KEY	BOTANICAL NAME	QUANTITY ADOT	QUANTITY CITY
	DASYLIRION WHEELERI	6	
	ECHINOCEREUS ENGELMANII	26	
	ENCELIA FARINOSA	26	
	FOUQUIERIA SPLENDENS	21	
	FEROCACTUS WISLIZENII	31	
	HESPERALOE PARVIFLORA	7	
	LARREA TRIDENTATA	102	
	LEUCOPHYLLUM LAEVIGATUM	14	
	LEUCOPHYLLUM LANGEMANIAE	11	

KEY	BOTANICAL NAME	QUANTITY ADOT	QUANTITY CITY
	OPUNTIA LEPTOCAULIS	22	
	RUELLIA PENINSULARIS	6	

0 30 60 90
SCALE IN FEET

BRW

ARIZONA DEPARTMENT OF TRANSPORTATION
HIGHWAYS DIVISION

SR 51
MAINTENANCE EXHIBIT
STA. 168+75 STA. 175+50

SR 51

NORTHERN AVE. TO SHEA BLVD.

DWG. NO. R3.18

TRACS NO. H2058 02 C

___ OF ___

FEDERAL REGION	STATE	PROJECT NO.	SHEET NO.	TOTAL SHEETS	AS BUILT
9	ARIZ.	RAM-600-2-313	19	33	

051 MA 006

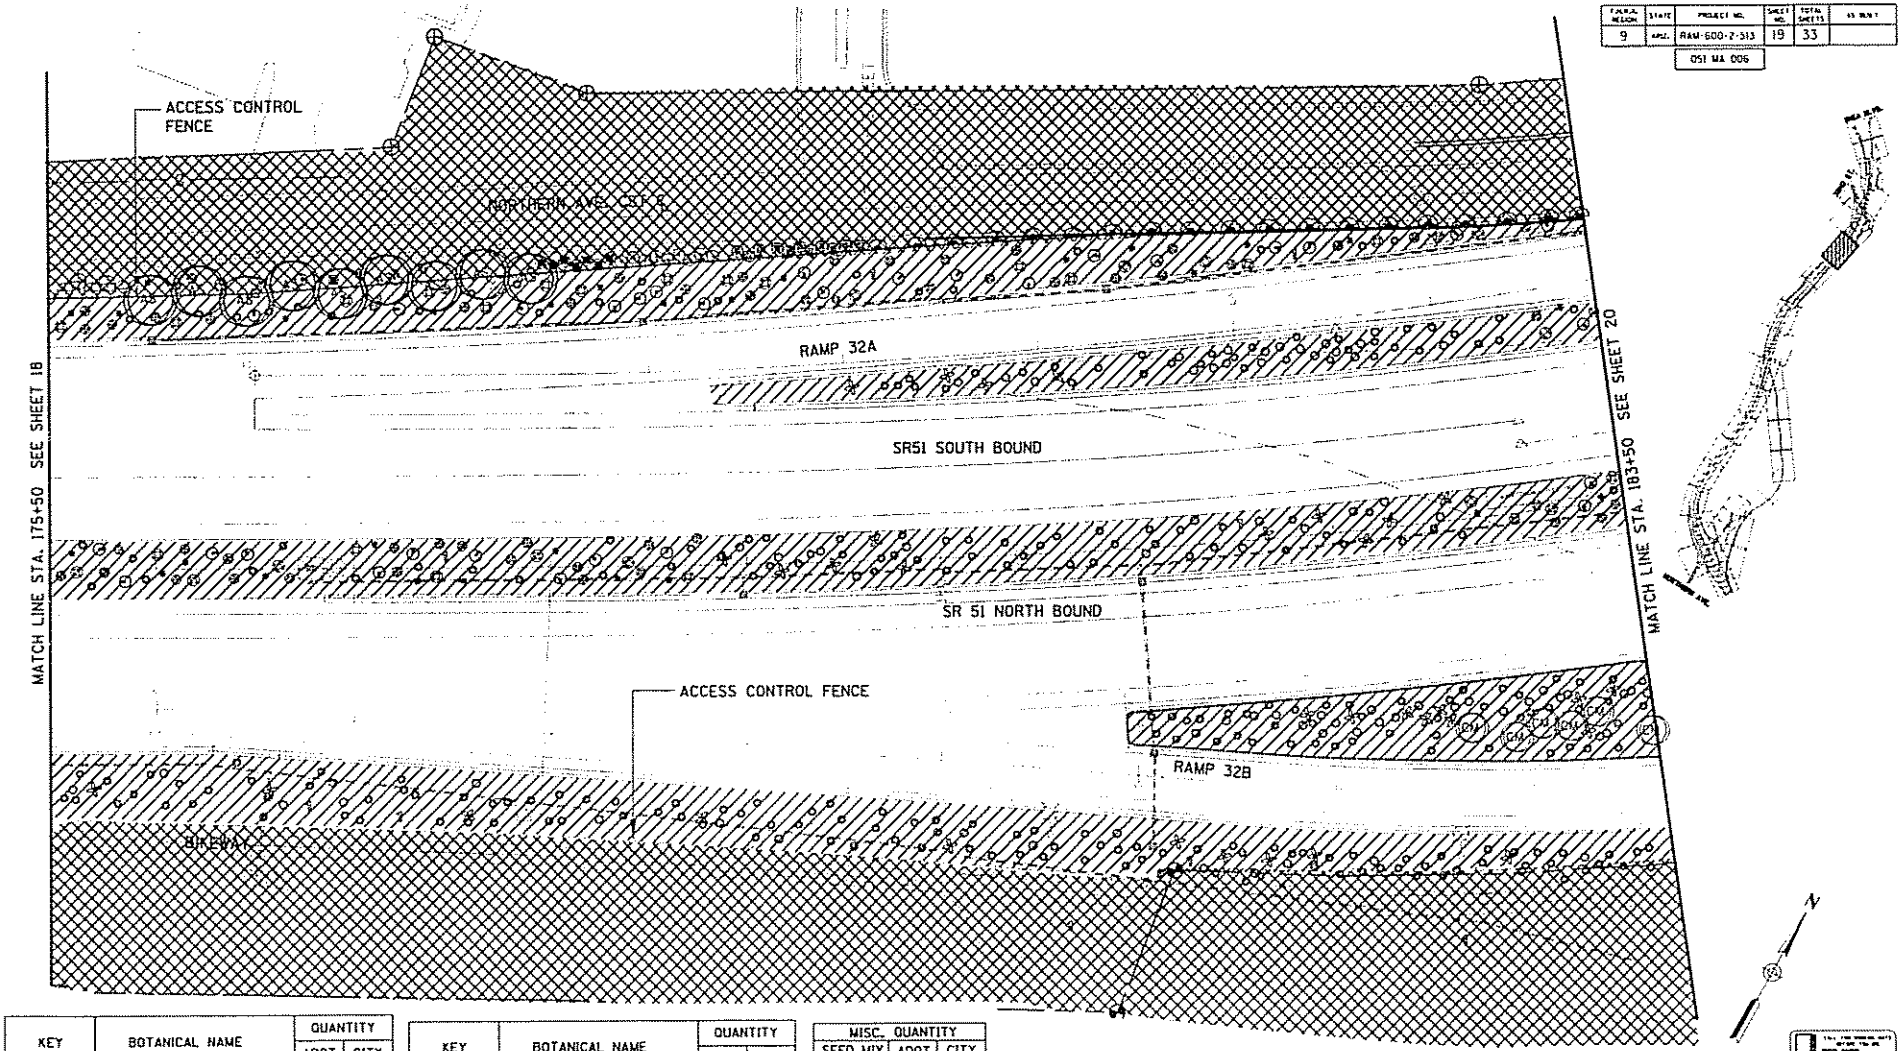

KEY	BOTANICAL NAME	QUANTITY ADOT	QUANTITY CITY
	ACACIA STENOPHYLLA	9	
	CERCIDIUM MICROPHYLLUM	6	
	AMBROSIA DELTOIDEA	277	
	CASSIA PHYLLODINEA	7	
	CAESALPUBA PULCHERRIMA	5	
	DALEA PULCHRA	32	
	ENCELIA FARINOSA	31	
	ECHINOCEREUS ENGELMANII	29	

KEY	BOTANICAL NAME	QUANTITY ADOT	QUANTITY CITY
	FEROCACTUS WISLIZENII	74	
	LARREA TRIDENTATA	59	
	LEUCOPHYLLUM LAEVIGATUM	13	
	LEUCOPHYLLUM PRUINOSUM	11	
	MACFADYENA ANGUIS-CATI	19	
	OPUNTIA LEPTOCAULIS	33	

MISC. QUANTITY		
SEED MIX	ADOT	CITY
1 -ACRE	2.0 AC	
2 -ACRE		
BOULDERS		
(A)-EA.		
(B)-EA.		
(C)-EA.		
O.G.-S.Y.	587 SY	
G.M.-S.Y.	2134 SY	

ADOT MAINTAINED AREA

CITY OF PHOENIX MAINTAINED AREA

	NAME	DATE
DESIGN	TJG	8/7/98
DRAWN	TJG	8/7/98
CHECKED	JAR	8/7/98

BRW

ARIZONA DEPARTMENT OF TRANSPORTATION
HIGHWAYS DIVISION

SR 51
MAINTENANCE EXHIBIT
STA. 175+50 TO STA. 183+50

PROJECT: SR 51
SHEET: 19
LOCATION: NORTHERN AVE. TO SHEA BLVD.
DWG. NO. 19.19

TRACS NO. H2058 02 C

____ OF ____

263-1100
1-800-STAKE-IT

c:\ccc\DGN\SPECIFICATION\eccce
eccce\SYSTEM.eccce
VIEW NAME:SGPRESIZE.DGN

ENS CONSTRUCTION DISPLAY ON

F.H.W.A. REGION	STATE	PROJECT NO.	SHEET NO.	TOTAL SHEETS	AS BUILT
9	ARIZ.	RAM-600-2-513	20	33	
		DSI MA 006			

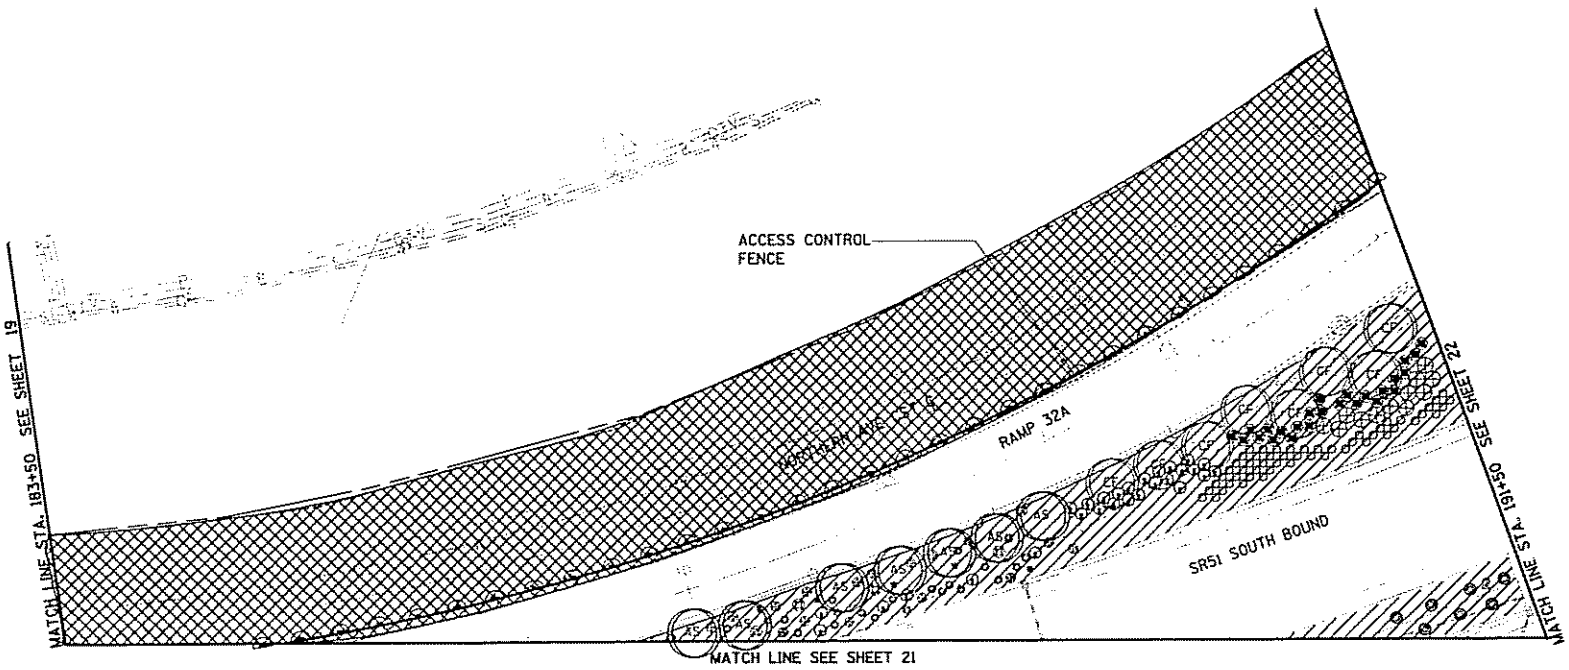

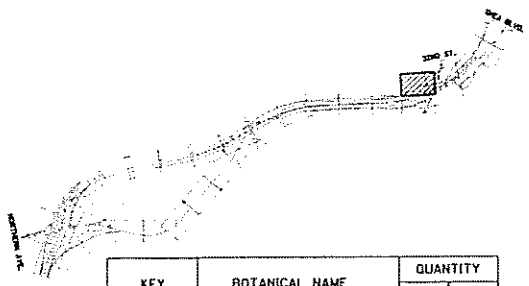

ADOT MAINTAINED AREA

CITY OF PHOENIX MAINTAINED AREA

KEY	BOTANICAL NAME	QUANTITY ADOT	QUANTITY CITY
	ACACIA STENOPHYLLA	7	
	CERCIDIUM FLORIDUM	8	
	AMBROSIA DELTOIDEA	23	
	CAESALPINIA PULCHERRIMA	13	
	CASSIA PHYLLODINEA	26	
	DALEA PULCHRA	29	
	DASYLIRION WHEELERI	7	

KEY	BOTANICAL NAME	QUANTITY ADOT	QUANTITY CITY
	ECHINOCEREUS ENGELMANNI	7	
	ENCELIA FARINOSA	5	
	FEROCACTUS WISLIZENI	1	
Dg	DALEA GREGGII	52	
	LARREA TRIDENTATA	15	
	MACFADYENA UNGUIS-CATI	32	

MISC. QUANTITY		
SEED MIX	ADOT	CITY
1 -ACRE		
2 -ACRE	.08 AC	
BOULDERS		
(A)-EA.		
(B)-EA.		
(C)-EA.		
D.G.-S.Y.	155	
G.M.-S.Y.	2186	

N

0 30 60 90
SCALE IN FEET

ZERO-DEBRIS I-10/SR-51 STAGE-II

ARIZONA DEPARTMENT OF TRANSPORTATION
HIGHWAYS DIVISION

	NAME	DATE
DESIGN	HEL	8/17/94
DRAWN	HEL	8/17/94
CHECKED	JM	8/17/94

BRW

SR 51

SR 51
MAINTENANCE EXHIBIT
STA. 183+50 STA. 191+50

NORTHERN AVE. TO SHEA BLVD.

DWG. NO. #320

TRACS NO. H2058 02 C

OF

CONSTRUCTION DISPLAY ON

KEY	BOTANICAL NAME	QUANTITY ADOT	QUANTITY CITY
	ACACIA MINUTA	8	
	CERCIDIUM FLORIDUM	21	
	PROSOPIS JULIFLORIA	14	
	AMBROSIA DELTOIDEA	95	
	CASSIA PHYLLODINEA	23	
	CAESALPINIA PULCHERRIMA	25	
	CORDIA PARVIFOLIA	42	
	CERCIDIUM MICROPHYLLUM	5	

KEY	BOTANICAL NAME	QUANTITY ADOT	QUANTITY CITY
	DALEA PULCHRA	127	
	DASYLIRION WHEELERI	4	
	ENCELIA FARINOSA	59	
	ECHINOCEREUS ENGELMANNII	20	
	FOUQUIERIA SPLENDENS	19	
	FEROCACTUS WISLIZENI	30	
	HESPERALOE PARVIFLORA	7	
	LARREA TRIDENTATA	63	

KEY	BOTANICAL NAME	QUANTITY ADOT	QUANTITY CITY
	OPUNTIA LEPTOCAULIS	12	
Dg	DALEA GREGGII	47	
Lm	LANTANA MONTEVIDENSIS	29	

MISC. QUANTITY		
SEED MIX	ADOT	CITY
1-ACRE	.9 AC	
2-ACRE	.8 AC	
BOULDERS		
(A)-EA.	8	
(B)-EA.	10	
(C)-EA.	6	
D.G.-S.Y.		
C.M.-S.Y.	5391 SY	

FEDERAL REGION	STATE	PROJECT NO.	SHEET NO.	TOTAL SHEETS	AS BUILT
9	ARIZ.	RAM-600-2-513	21	33	
		051 MA 006			

ADOT MAINTAINED AREA

CITY OF PHOENIX MAINTAINED AREA

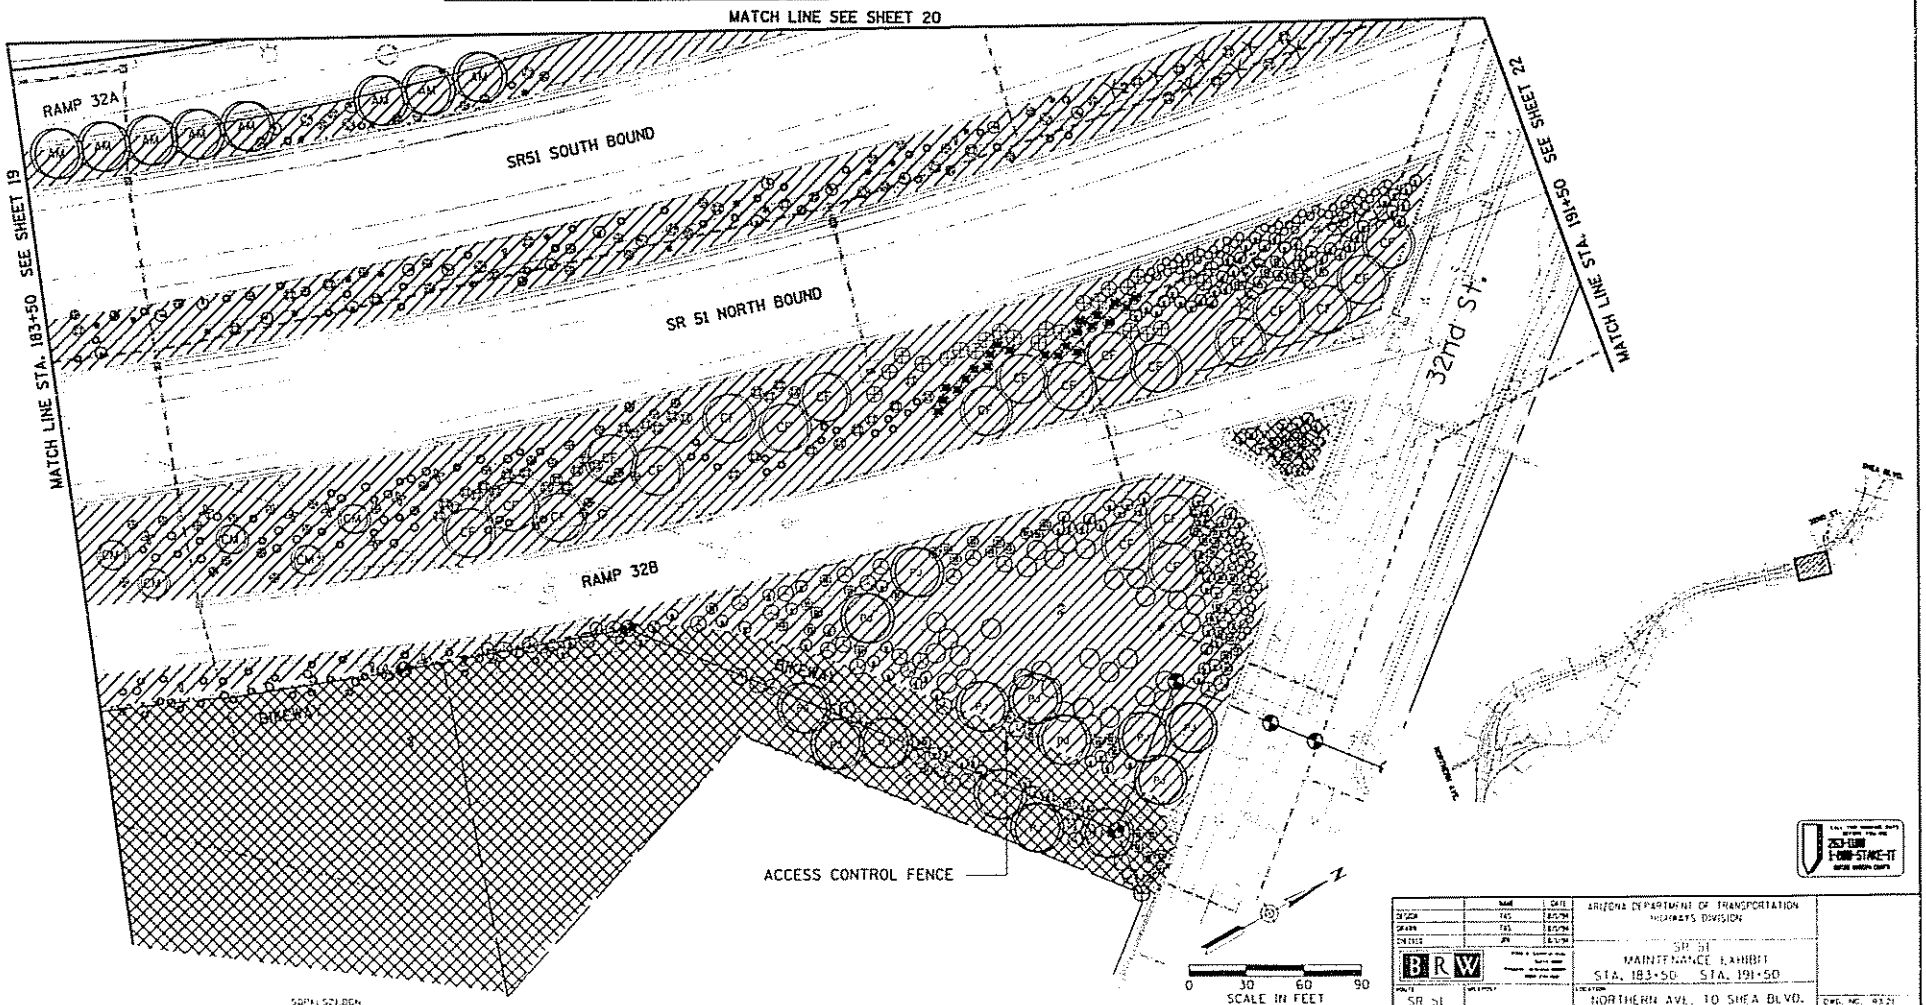

ARIZONA DEPARTMENT OF TRANSPORTATION
HIGHWAYS DIVISION

SR 51
MAINTENANCE EXHIBIT
STA. 183+50 STA. 191+50
NORTHERN AVE. TO SHEA BLVD.

TRACS NO. H2058 02 C

___ OF ___

FEDERAL REGION	STATE	PROJECT NO.	SHEET NO.	TOTAL SHEETS	AS BUILT
9	ARIZ.	RAM-600-2-513	22	85	

051 MA 006

KEY	BOTANICAL NAME	QUANTITY ADOT	QUANTITY CITY
	ACACIA MINUTA	5	
	CERCIDIUM FLORIDUM	13	
	CARNEGIEA GIGANTEA	6	
	CASSIA PHYLLODINEA	61	
	CAESALPINIA PULCHERRIMA	29	
	DALEA PULCHRA	48	
	FOUQUIERIA SPLENDENS	8	
	HESPERALOE PARVIFLORA	49	

KEY	BOTANICAL NAME	QUANTITY ADOT	QUANTITY CITY
Dg	DALEA GREGGII	60	
Lm	LANTANA MONTEVIDENSIS	43	
	LEUCOPHYLLUM LAEVIGATUM	20	
	MACFADYENA UNGUIS-CATI	10	
	LEUCOPHYLLUM LAMGMANIAE	36	

MISC. QUANTITY		
SEED MIX	ADOT	CITY
1 -ACRE		
2 -ACRE	.04AC	
BOULDERS		
A -EA.	1	
B -EA.	8	
C -EA.	7	
D.G.-S.Y.	4334 SY	
G.M.-S.Y.	513 SY	

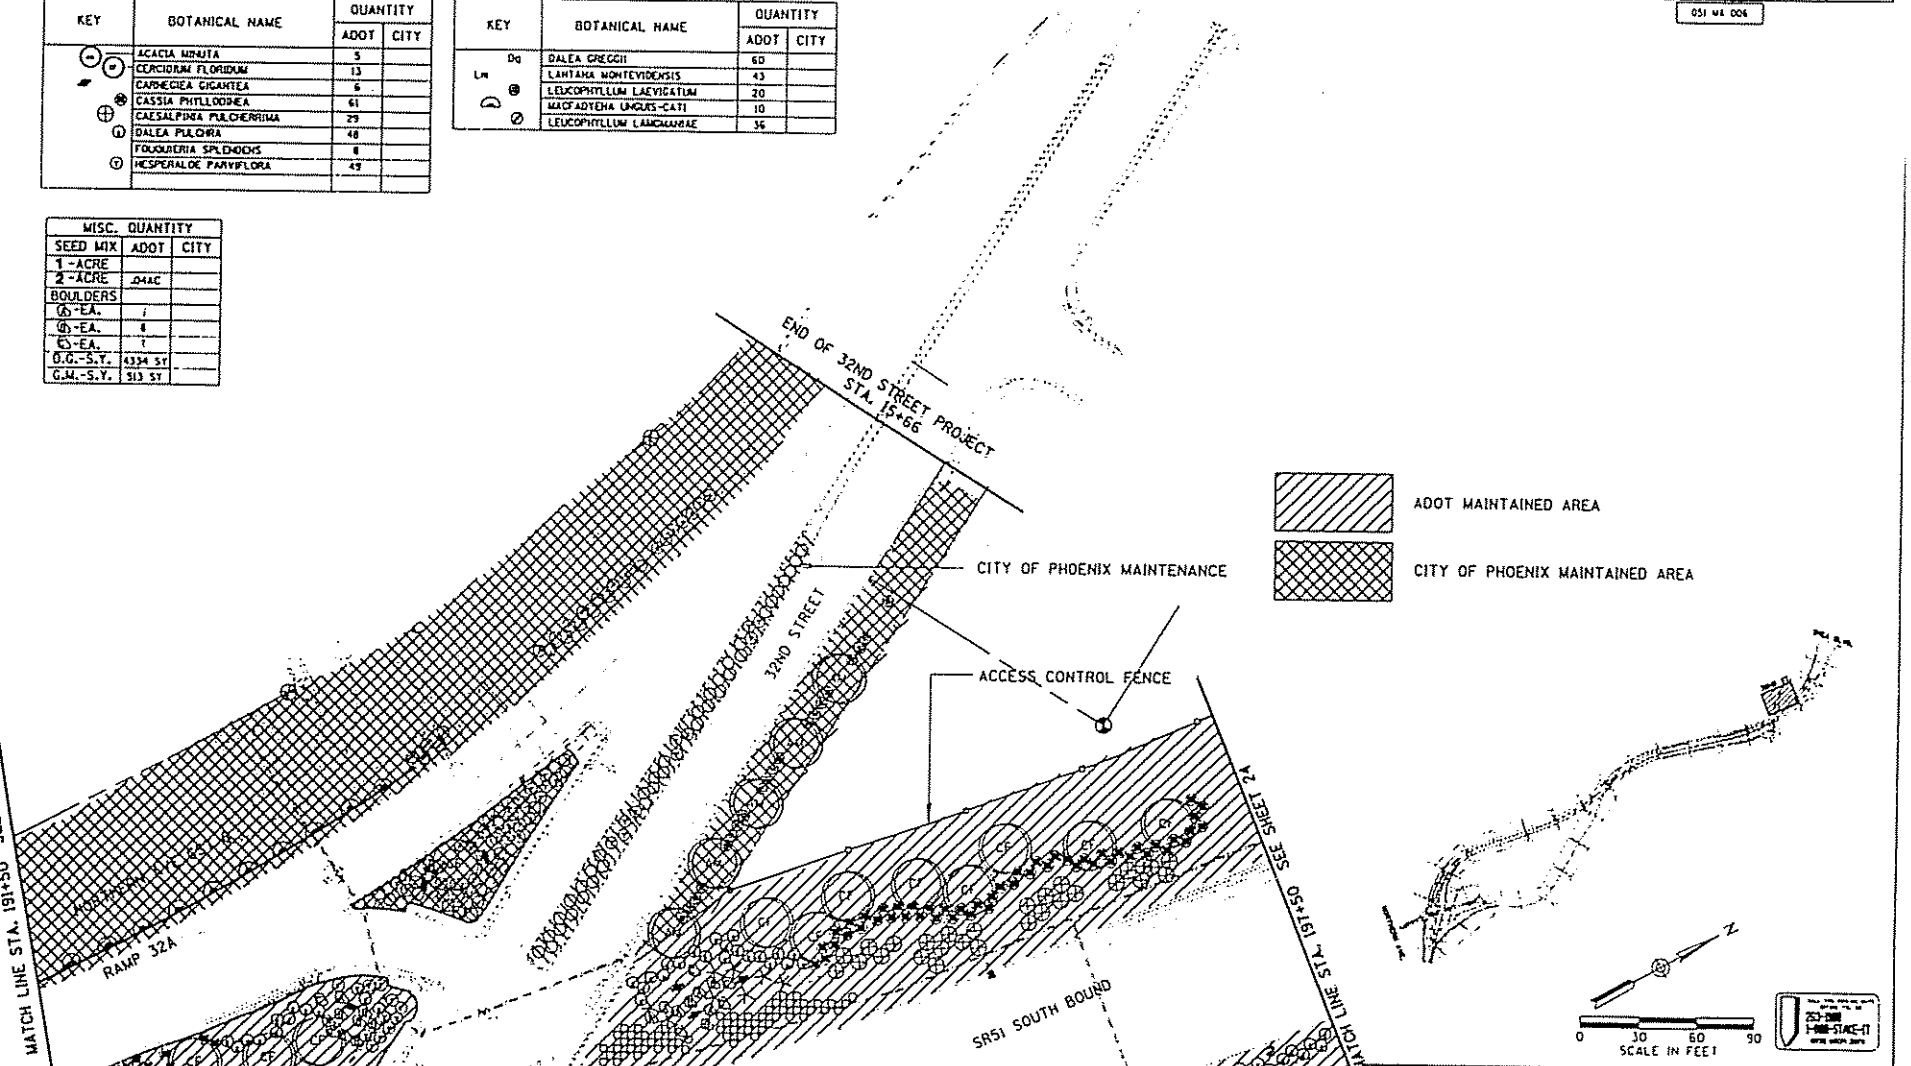

	NAME	DATE
DESIGN		
DRAWN		
CHECKED		

BRW

ARIZONA DEPARTMENT OF TRANSPORTATION
HIGHWAYS DIVISION

SR 51
PLANTING PLAN
STA. 191+50 STA. 197+50

SR 51

NORTHERN AVE. TO SHEA BLVD.

TRACS NO. H2058 02 C

OF

FEDERAL REGION	STATE	PROJECT NO	SHEET NO.	TOTAL SHEETS	AS BUILT
9	ARIZ.	RAM-600-2-513	23	33	

051 MA 006

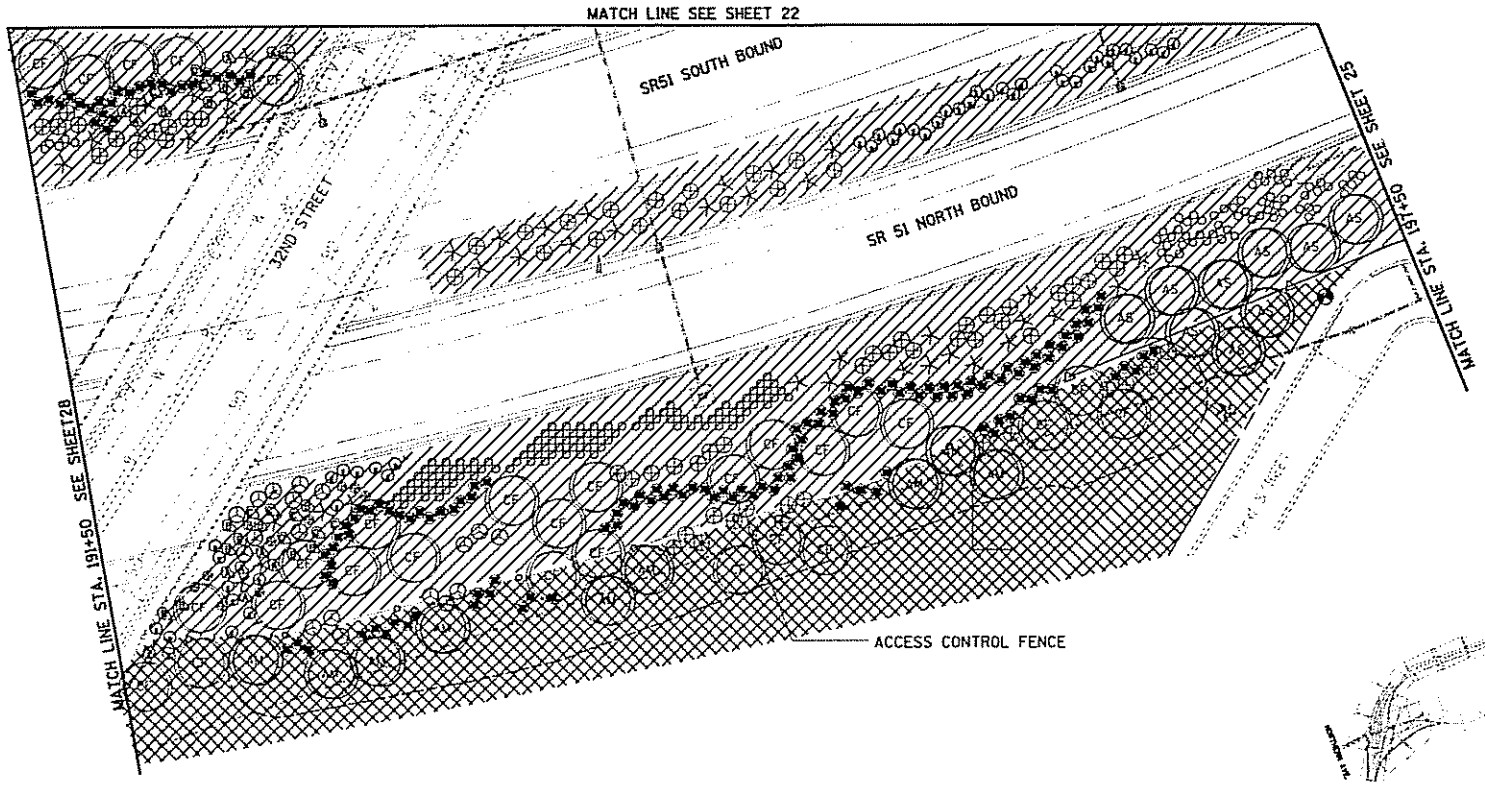

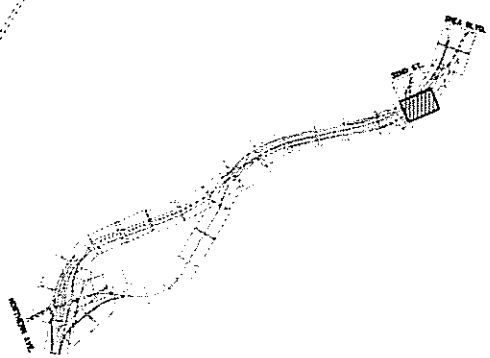

KEY	BOTANICAL NAME	QUANTITY ADOT	QUANTITY CITY
	ACACIA MINUTA	9	
	ACACIA STENOPHYLLA	9	
	CERCIDIUM FLORIDUM	29	
	CASSIA PHYLLODINEA	149	
	CAESALPINIA PULCHERRIMA	71	
	DALEA PULCHRA	46	
	FOUQUIERIA SPLENDENS	43	
	LARREA TRIDENTATA	11	
Dg	DALEA GREGGII	58	
Lm	LANTANA MONTEVIDENSIS	61	

MISC. QUANTITY		
SEED MIX	ADOT	CITY
1/2-ACRE		
1/2-ACRE		
BOULDERS		
(A)-EA.	9	
(B)-EA.	13	
(C)-EA.	9	
D.C.-S.Y.	2858 SY	
G.M.-S.Y.	7443 SY	

ADOT MAINTAINED AREA

CITY OF PHOENIX MAINTAINED AREA

N

0 30 60 90
SCALE IN FEET

263-EIS
I-000-STAKE-IT

	NAME	DATE
DESIGN	TAS	8/17/99
DRAWN	TAS	8/17/99
CHECKED	JFE	8/17/99

BRW

ARIZONA DEPARTMENT OF TRANSPORTATION
HIGHWAYS DIVISION

SR 51
MAINTENANCE EXHIBIT
STA. 191+50 STA. 197+50

ROUTE SR 51

LOCATION NORTHERN AVE. TO SHEA BLVD.

DWG. NO. R323

TRACS NO. H205B 02 C

___ OF ___

eeeeeSGNSPECIFICATIONeeeeee
eeeeeSYSTEMeeeeee

VIEW NAME: 50PM1523.DGN

CONSTRUCTION DIVISION

FEDERAL REGION	STATE	PROJECT NO.	SHEET NO.	TOTAL SHEETS	AS BUILT
9	ARIZ.	RAM-600-2-513	24	33	

051 MA 006

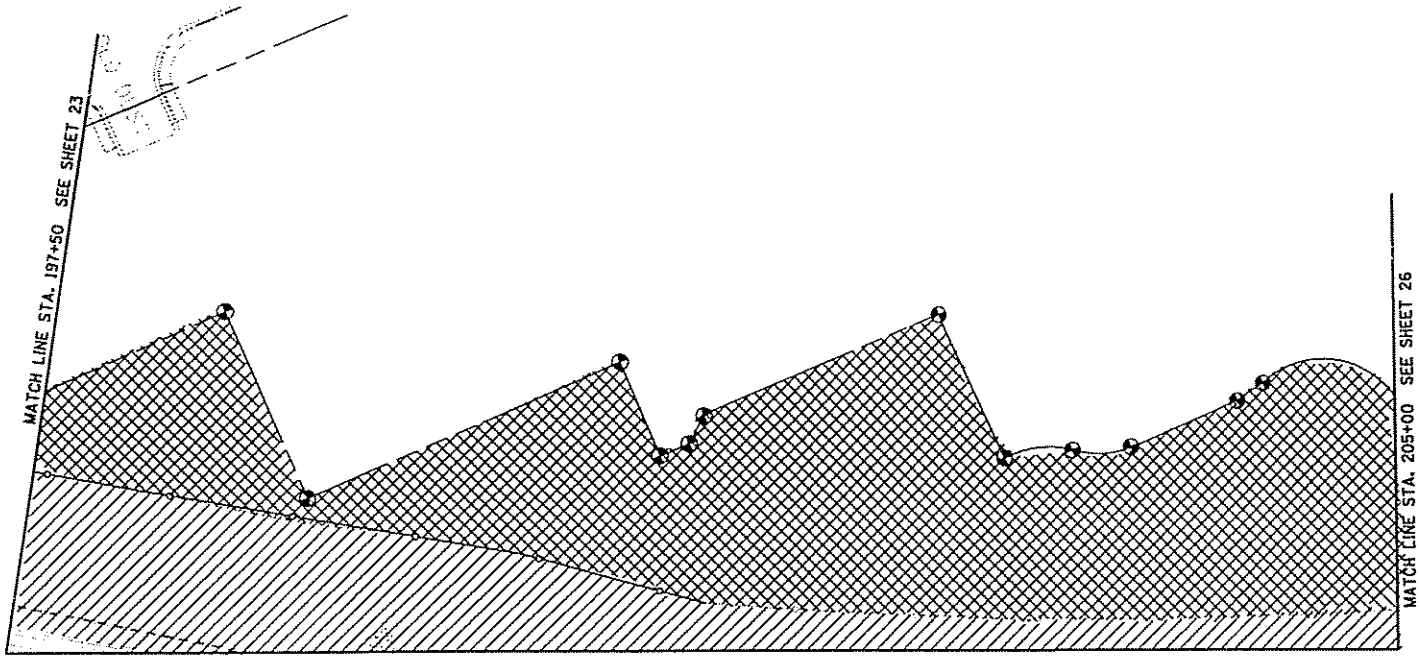

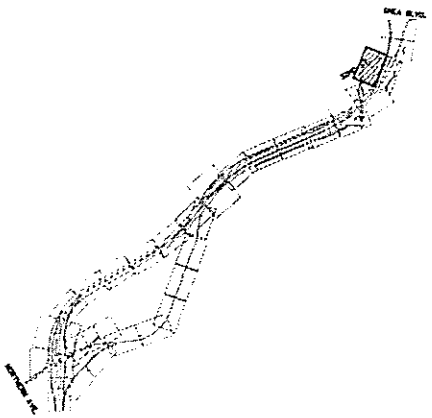

ADOT MAINTAINED AREA

CITY OF PHOENIX MAINTAINED AREA

0 30 60 90
SCALE IN FEET

ARIZONA DEPARTMENT OF TRANSPORTATION
HIGHWAYS DIVISION

SR 51
MAINTENANCE EXHIBIT
STA. 197+50 STA. 205+00

NORTHERN AVE. TO SHEA BLVD.

SR 51

TRACS NO. H205B 02 C

____ OF ____

FAHWA REGION	STATE	PROJECT NO.	SHEET NO.	TOTAL SHEETS	AS BUILT
9	ARIZ.	RAM-600-2-513	25	33	

051 MA 006

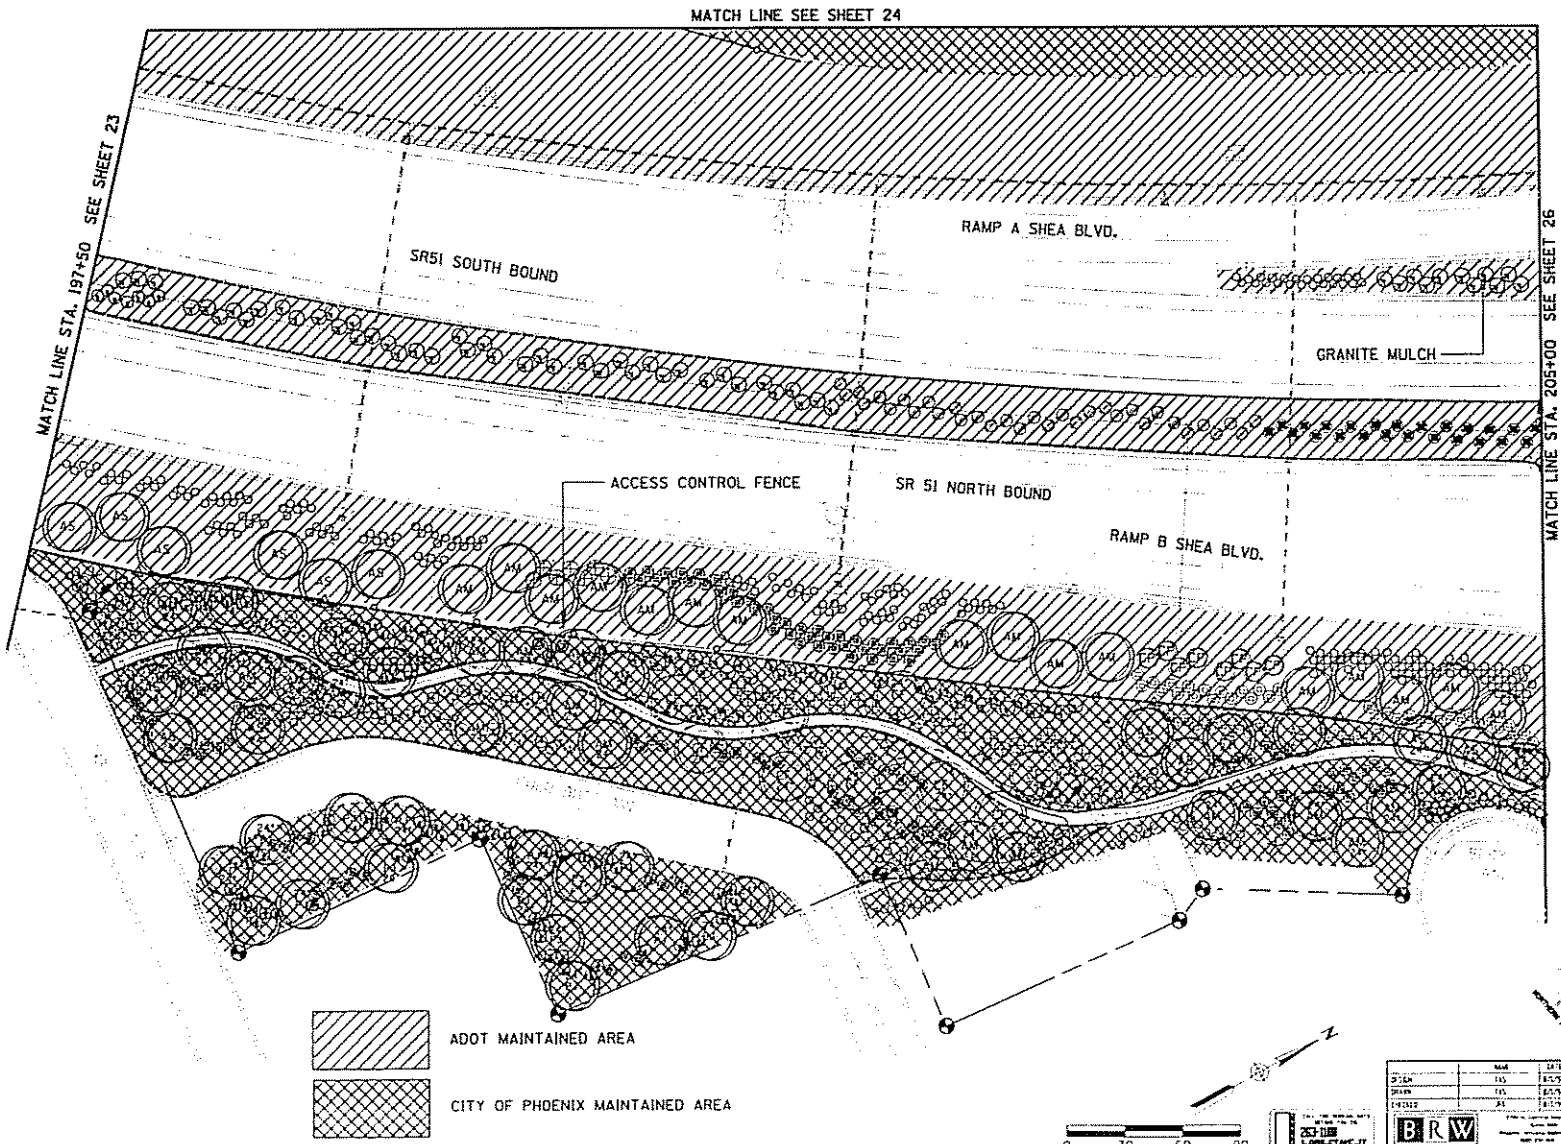

KEY	BOTANICAL NAME	QUANTITY ADOT	QUANTITY CITY
	ACACIA MINUTA	17	22
	ACACIA STENOPHYLLA	7	11
	CELTIS PALLIDA	9	
	CERCIDIUM FLORIDUM	3	8
	PROSOPIS ALBA	1	
	PROSOPIS JULIFLORIA	1	16
	ACACIA GREGGII	1	
	CAESALPINIA PULCHERRIMA	33	
	CASSIA NEMOPHYLLA	54	
	CASSIA PHYLLODINEA	25	
	DALEA PULCHRA	93	
	LEUCOPHY. LAEVIGATUM	150	
	LEUCOPHY. LANGMANIAE	34	
	LEUCOPHY. PRUINOSUM	44	
	RUELLIA PENINSULARIS	81	
	DASYLIRION WHEELERI	6	
	HESPERALOE PARVIFLORA	28	
	ECHINOCEREUS ENGELMANNII	1	
	CARNEGIEA GIGANTEA	3	
	FOUQUIERIA SPLENDENS	24	
Dg	DALEA GREGGII	213	
Lm	LANTANA MONTEVIDENSIS	48	

MISC. QUANTITY		
SEED MIX	ADOT	CITY
1 -ACRE		
2 -ACRE		
BOULDERS		
(A)-EA.		
(B)-EA.		
(C)-EA.		
D.G.-S.Y.		5881
G.M.-S.Y.	7063	
ROCK-S.Y.		1521

ARIZONA DEPARTMENT OF TRANSPORTATION
HIGHWAYS DIVISION

SR 51
MAINTENANCE EXHIBIT
STA. 197+50 STA. 205+00
NORTHERN AVE. TO SHEA BLVD.

BRW

SR 51

TRACS NO. H2058 02 C

OF

F.H.W.A. REGION	STATE	PROJECT NO.	SHEET NO.	TOTAL SHEETS	AS BUILT
9	ARIZ.	RAM-600-2-513	26	33	

051 MA 006

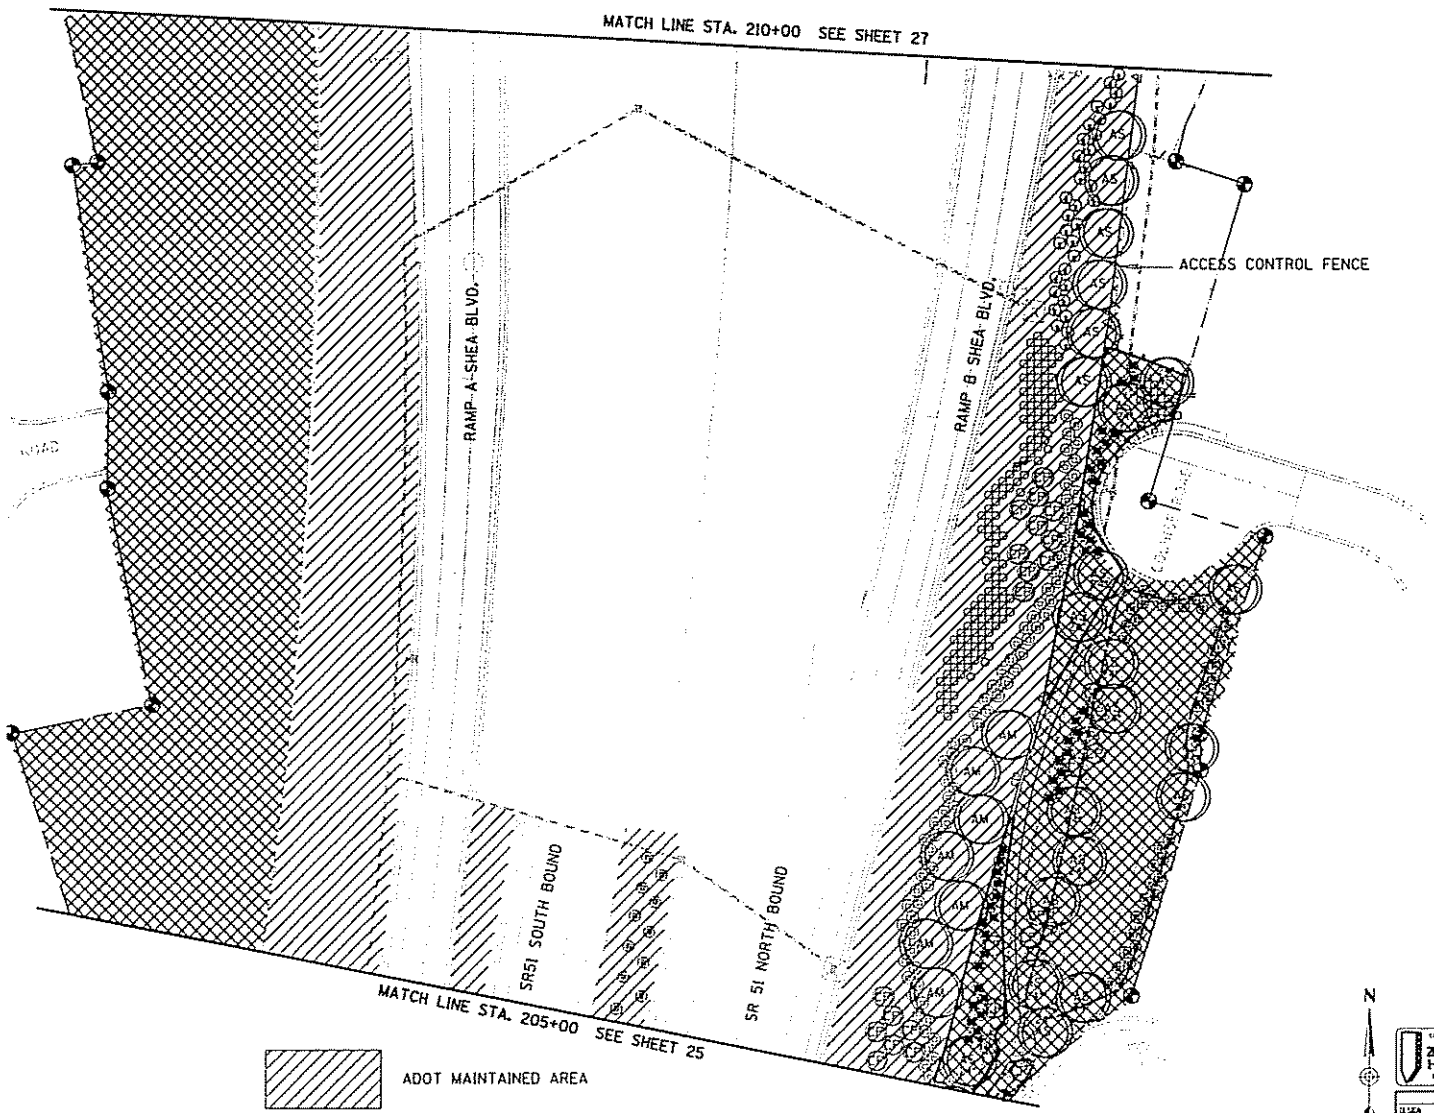

KEY	BOTANICAL NAME	QUANTITY ADOT	QUANTITY CITY
	ACACIA MINUTA	7	
	ACACIA STENOPHYLLA	22	16
	CELTIS PALLIDA	30	13
	CASSIA HEMOPHYLLA	81	
	CASSIA PHYLLODINEA		44
	DALEA PULCHRA	33	11
Dg	DALEA GREGGII	119	19
	LEUCOPHYLLUM LAEVIGATUM	11	41

MISC. QUANTITY		
SEED MIX	ADOT	CITY
1 -ACRE		
2 -ACRE		
BOULDERS		
Ⓐ-EA.		
Ⓑ-EA.		
Ⓒ-EA.		
D.G.-S.Y.		1229
G.M.-S.Y.	6007	
F.R.-S.Y.	1207	

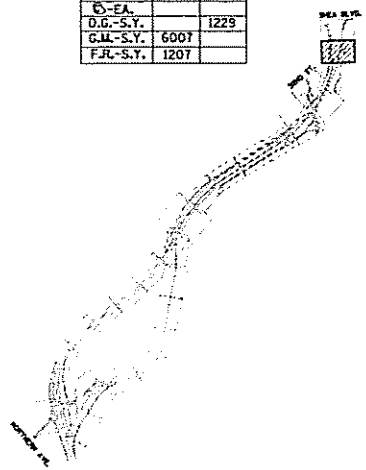

CALL FOR MARKING 263-1000 1-800-STAKE-IT

	NAME	DATE
DESIGN	TAS	8/5/99
DRAWN	TAS	8/5/99
CHECKED	JRB	8/5/99

BRW

ARIZONA DEPARTMENT OF TRANSPORTATION
HIGHWAYS DIVISION

SR 51
MAINTENANCE EXHIBIT
STA. 205+00 STA. 210+00

SR 51

NORTHERN AVE. TO SHEA BLVD.

TRACS NO. H2058 02 C

SHT. NO. H2026

___ OF ___

FUNCTIONAL REGION	STATE	PROJECT NO.	SHEET NO.	TOTAL SHEETS	AS BUILT
9	ARIZ.	RAM-600-2-513	27	33	

051 MA 006

KEY	BOTANICAL NAME	QUANTITY ADOT	QUANTITY CITY
AM	ACACIA MINUTA	13	6
AS	ACACIA STENOPHYLLA	14	
CS	CASSIA HEMOPHILA	23	
DP	DALEA PULCHRA	22	
HP	HESPERALOE PARVIFLORA	13	24
LV	LEUCOPHYLLUM LAEVIGATUM	17	18
LL	LEUCOPHY. LANGMANIAE	18	
Dg	DALEA GREGGII	72	29

MISC. QUANTITY		
SEED MIX	ADOT	CITY
1 -ACRE		
2 -ACRE		
BOULDERS		
(A)-EA.		
(B)-EA.		
(C)-EA.		
D.G.-S.Y.		784
G.M.-S.Y.	5533	

263-1100
1-800-STAKE-IT

	NAME	DATE
DESIGN		
DRAWN		
CHECKED		

BRW

ARIZONA DEPARTMENT OF TRANSPORTATION
HIGHWAYS DIVISION

SR 51
MAINTENANCE EXHIBIT
STA. 210+00 STA. 215+27

SR 51

NORTHERN AVE. TO SHEA BLVD.

TRACS NO. H2058 02 C

___ OF ___

FEDERAL REGION	STATE	PROJECT NO.	SHEET NO.	TOTAL SHEETS	AS BUILT
9	ARIZ.	RAM-600-2-513	28	33	
		051 MA 006			

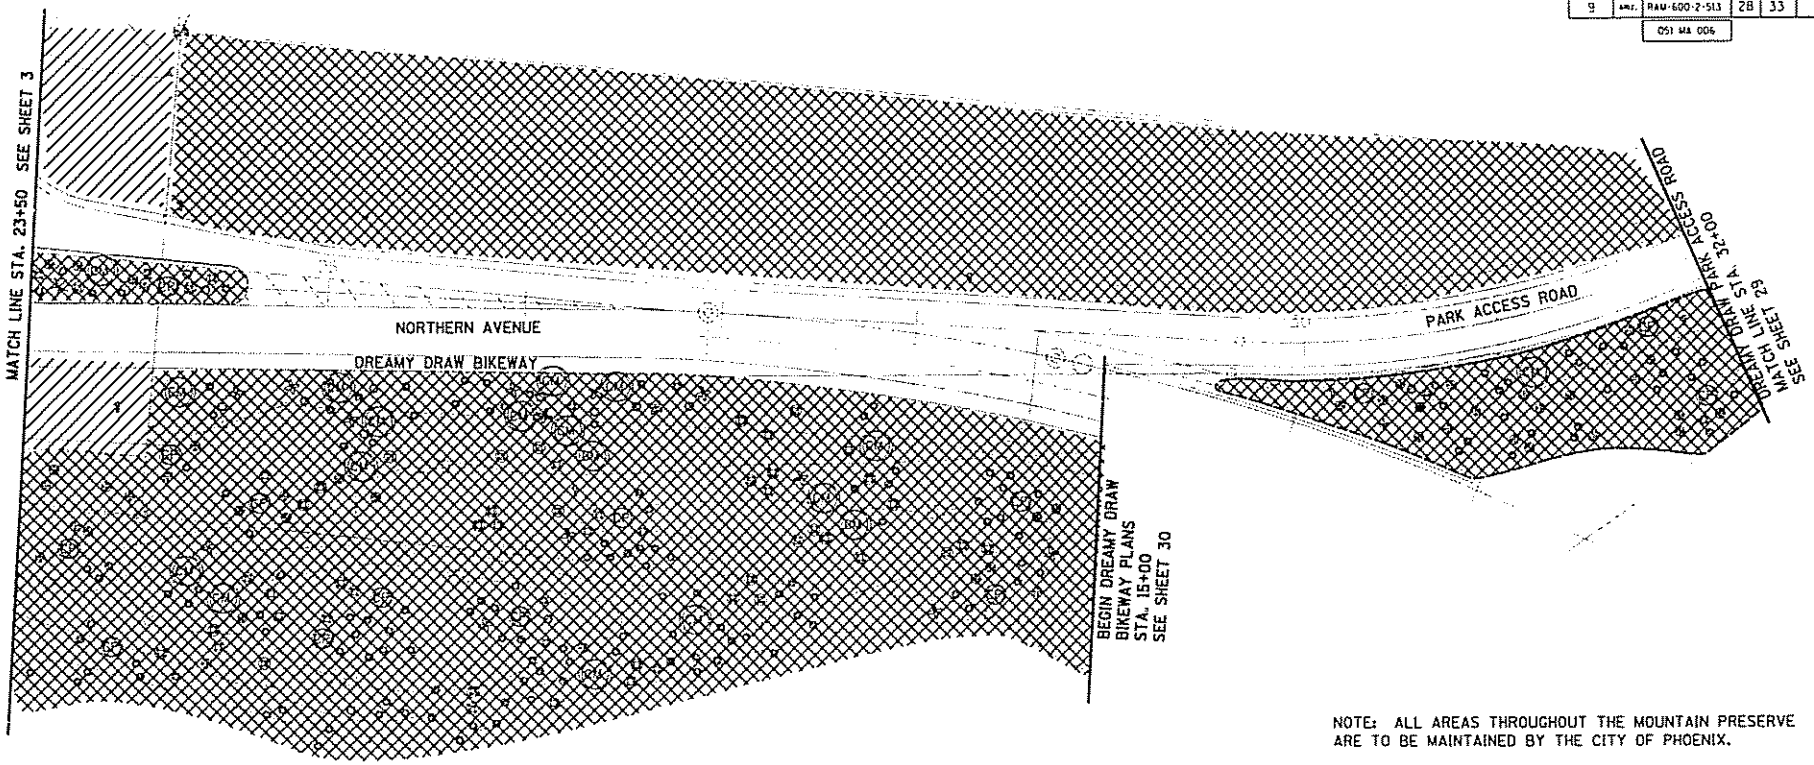

NOTE: ALL AREAS THROUGHOUT THE MOUNTAIN PRESERVE ARE TO BE MAINTAINED BY THE CITY OF PHOENIX.

ADOT MAINTAINED AREA

CITY OF PHOENIX MAINTAINED AREA

KEY	BOTANICAL NAME	QUANTITY ADOT	QUANTITY CITY
	CELTIS PALLIDA	14	
	CERCIDIUM MICROPHYLLUM	18	
	ENCELIA FARINOSA	51	
	AMBROSIA DELTOIDEA	157	
	DALEA PULCHRA	1	
	SIMMONDSIA CHINENSIS	1	
	ECHINOCEREUS ENGELMANII	1	
	FOUQUIERIA SPLENDENS	2	
	FEROCACTUS WISLIZENII	14	
	LARREA TRIDENTATA	22	
	OPUNTIA LEPTOCAULIS	14	

MISC. QUANTITY		
SEED MIX	ADOT	CITY
1-ACRE	2.6	
2-ACRE	.05	
BOULDERS		
(A)-EA.		
(B)-EA.		
(C)-EA.		
D.G.-S.Y.		
G.M.-S.Y.		

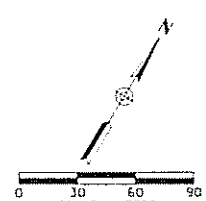

253-0000
1-800-STAKE-IT

	NAME	DATE
DESIGN	TAS	8/5/94
DRAWN	TAS	8/5/94
CHECKED	JR	8/5/94

BRW

ARIZONA DEPARTMENT OF TRANSPORTATION
HIGHWAYS DIVISION
DREAMY DRAW DAM ACCESS
SR 51
MAINTENANCE EXHIBIT
STA. 23+50 STA. 32+00

PROJECT: SR 51
SUBPROJECT:
LOCATION: NORTHERN AVE. TO SHEA BLVD.
DWG. NO. H3-28

TRACS NO. H2058 02 C

___ OF ___

cccccDGN:SPECIFICATIONcccc VIEW NAME: SGPX,S28,D,N
cccccSYSTEMcccccc

CONSTRUCTION DISPLAY

F.A.W.A. REGION	STATE	PROJECT NO.	SHEET NO.	TOTAL SHEETS	AS BUILT
9	ARIZ.	RAM-600-2-513	29	33	

051 MA 006

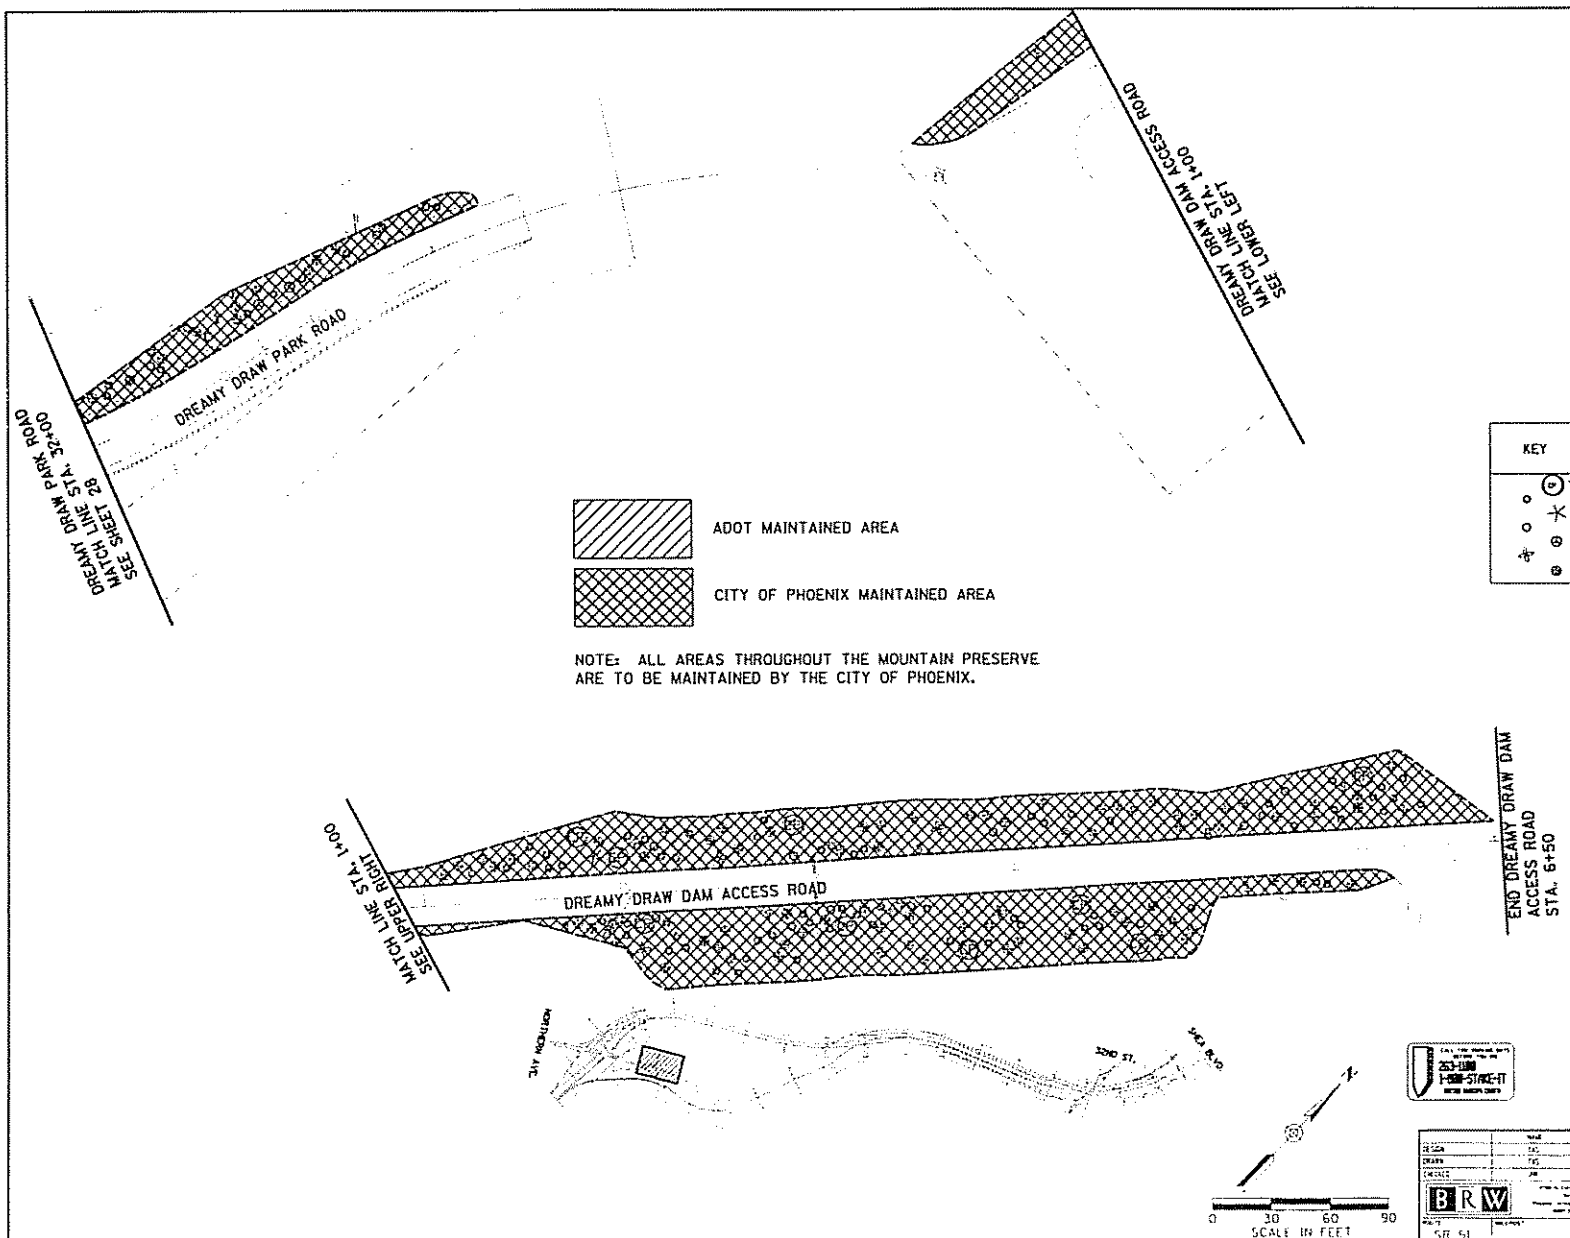

KEY	BOTANICAL NAME	QUANTITY ADOT	QUANTITY CITY
	CELTIS PALLIDA	9	
	AMBROSIA DELTOIDEA	85	
	FOUQUIERIA SPLENDENS	1	
	FEROCACTUS WISLIZENII	12	
	OPUNTIA ENGELMANNII	2	
	OPUNTIA LEPTOCAULIS	5	
	LARREA TRIDENTATA	82	

MISC. QUANTITY		
SEED MIX	ADOT	CITY
1-ACRE	.8 AC	
2-ACRE		
BOULDERS		
(A)-EA.		
(B)-EA.		
(C)-EA.		
D.G.-S.Y.		
G.M.-S.Y.		

ARIZONA DEPARTMENT OF TRANSPORTATION
HIGHWAYS DIVISION
DREAMY DRAW DAM ACCESS
SR 51
MAINTENANCE EXHIBIT
STA. 32+00 STA. 6+50

BRW

SR 51

NORTHERN AVE. TO SHEA BLVD.

TRACS NO. H2058 02 C

___ OF ___

CONSTRUCTION DISPLAY ON

FEDERAL AID NO.	STATE	PROJECT NO.	SHEET NO.	TOTAL SHEETS	AS BUILT
9	ARIZ.	RAM-600-2-513	30	33	
		051 MA 006			

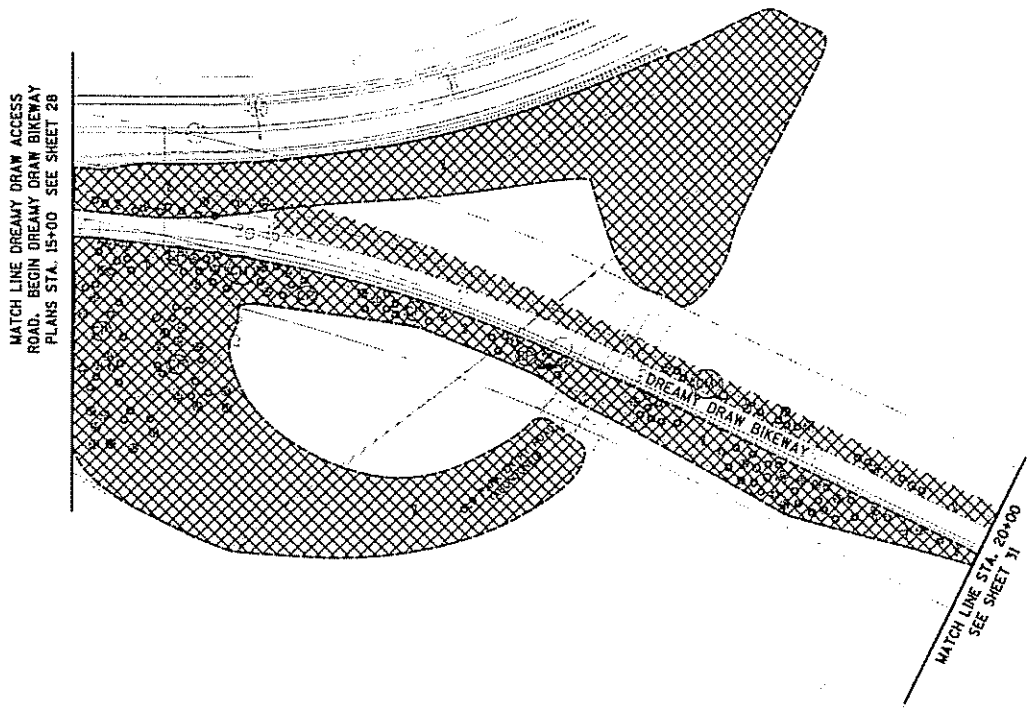

ADOT MAINTAINED AREA

CITY OF PHOENIX MAINTAINED AREA

NOTE: ALL AREAS THROUGHOUT THE MOUNTAIN PRESERVE ARE TO BE MAINTAINED BY THE CITY OF PHOENIX.

KEY	BOTANICAL NAME	QUANTITY ADOT	QUANTITY CITY
CP	CELTIS PALLIDA	6	
CM	CERCIDIUM MICROPHYLLUM	2	
	AMBROSIA DELTOIDEA	97	
	FOUQUIERIA SPLENDENS	1	
	FEROCACTUS WISLIZENII	6	
	OPUNTIA LEPTOCAULIS	3	

MISC. QUANTITY		
SEED MIX	ADOT	CITY
1-ACRE	1.1	
2-ACRE		
BOULDERS		
(A)-EA.		
(B)-EA.		
(C)-EA.		
D.G.-S.Y.		
G.M.-S.Y.		

CALL THREE WORKING DAYS BEFORE YOU DIG 263-0800 1-800-STAKE-IT

0 30 60 90
SCALE IN FEET

N

0 30 60 90
SCALE IN FEET

	NAME	DATE
DESIGN	TJC	8/5/99
DRAWN	TJC	8/5/99
CHECKED	JB	8/5/99

BRW

ARIZONA DEPARTMENT OF TRANSPORTATION
HIGHWAYS DIVISION
DREAMY DRAW BIKEWAY
SR 51
MAINTENANCE EXHIBIT
STA. 15+00 STA. 20+00

PROJECT: SR 51
LOCATION: NORTHERN AVE. TO SHEA BLVD.
DWG. NO. 1A.33

TRACS NO. H2058 02 C

___ OF ___

FEDERAL REGION	STATE	PROJECT NO.	SHEET NO.	TOTAL SHEETS	AS BUILT
9	ARIZ.	RAM-600-2-513	31	33	

051 MA 006

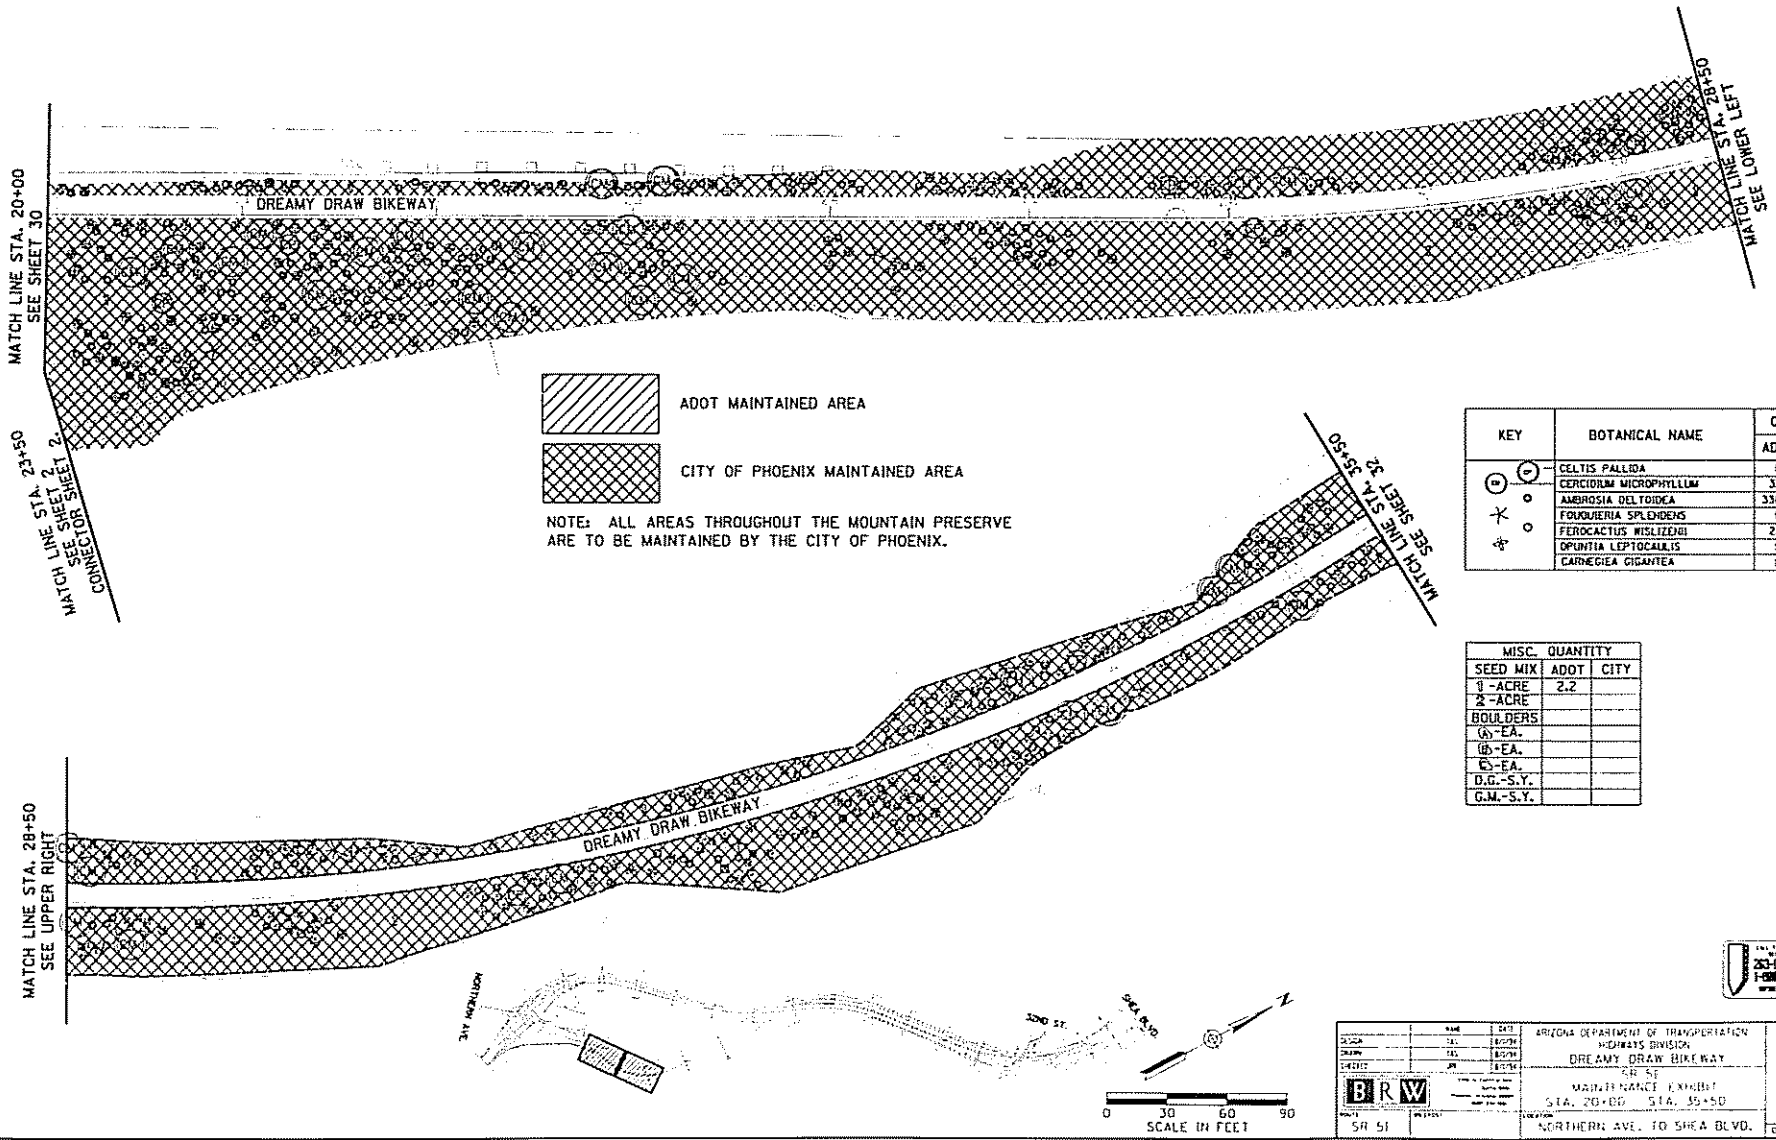

KEY	BOTANICAL NAME	QUANTITY ADOT	QUANTITY CITY
	CELTIS PALLIDA	8	
	CERCIDIUM MICROPHYLLUM	33	
	AMBROSIA DELTOIDEA	338	
	FOUQUIERIA SPLENDENS	6	
	FEROCACTUS WISLIZENII	23	
	OPUNTIA LEPTOCAULIS	5	
	CARNEGIEA GIGANTEA	1	

MISC. QUANTITY		
SEED MIX	ADOT	CITY
1 -ACRE	2.2	
2 -ACRE		
BOULDERS		
(A)-EA.		
(B)-EA.		
(C)-EA.		
D.G.-S.Y.		
G.M.-S.Y.		

263-0188
1-800-STAKE-IT

	NAME	DATE
DESIGN		8/97
DRAWN		8/97
CHECKED		8/97

BRW

ARIZONA DEPARTMENT OF TRANSPORTATION
HIGHWAYS DIVISION
DREAMY DRAW BIKEWAY
SR 51
MAINTENANCE EXHIBIT
STA. 20+00 STA. 35+50

SR 51

LOCATION: NORTHERN AVE. TO SHEA BLVD.

TRACS NO. H2058 02 C

___ OF ___

MISC. QUANTITY		
SEED MIX	ADOT	CITY
1 -ACRE	1.6 AC	
2 -ACRE	.24 AC	
BOULDERS		
Ⓐ-EA.		
Ⓑ-EA.		
Ⓒ-EA.		
D.G.-S.Y.		
G.M.-S.Y.		

KEY	BOTANICAL NAME	QUANTITY ADOT	QUANTITY CITY
	CELTIS PALLIDA	5	
	CERCIDIUM MICROPHYLLUM	9	
	AMBROSIA DELTOIDEA	319	
	FEROCACTUS WISLIZENII	17	
	OPUNTIA LEPTOCAULIS	8	
	CARNEGIEA GIGANTEA	6	

FUNCTIONAL REGION	STATE	PROJECT NO.	SHEET NO.	TOTAL SHEETS	AS BUILT
9	ARIZ.	RAM-600-2-513	32	33	

051 MA 006

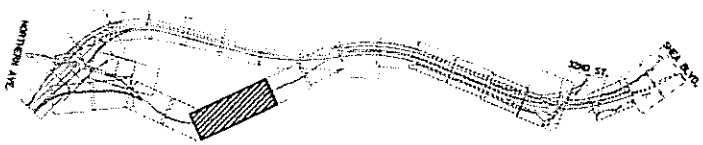

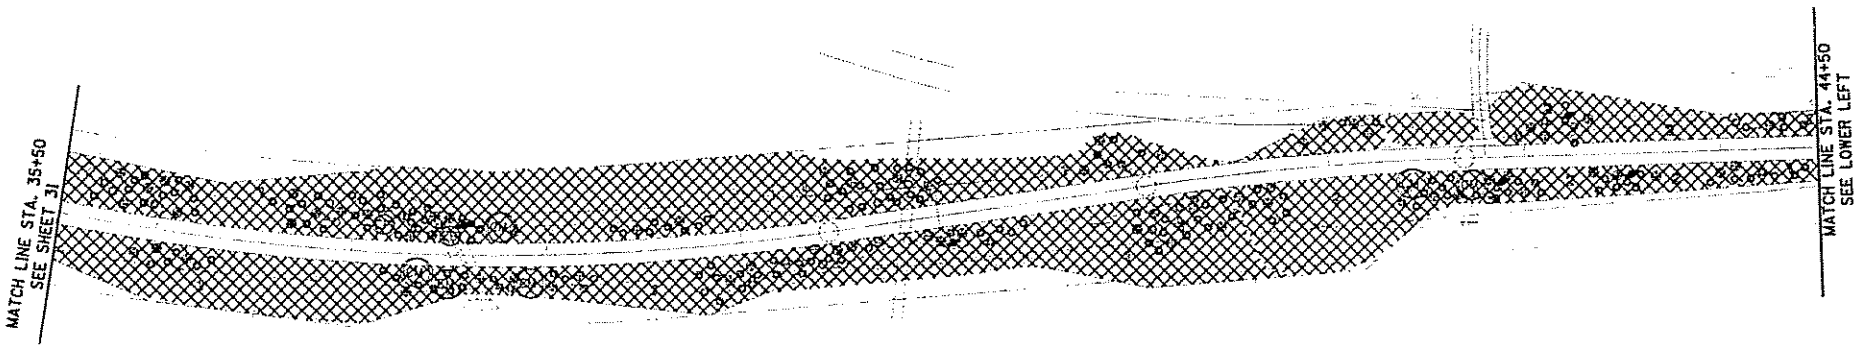

ADOT MAINTAINED AREA

CITY OF PHOENIX MAINTAINED AREA

NOTE: ALL AREAS THROUGHOUT THE MOUNTAIN PRESERVE ARE TO BE MAINTAINED BY THE CITY OF PHOENIX.

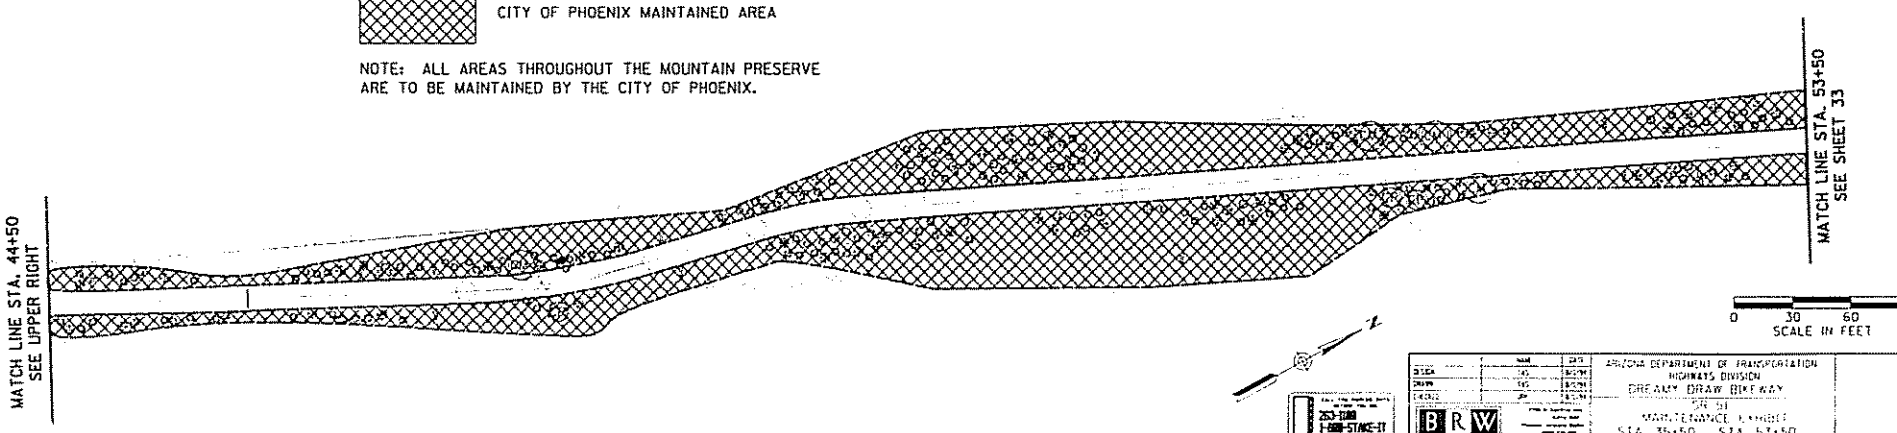

0 30 60 90
SCALE IN FEET

253-B(8)
I-8(8)-STAGE-IT

BRW

ARIZONA DEPARTMENT OF TRANSPORTATION
HIGHWAYS DIVISION
DREAMY DRAW BIKEWAY
SR 51
MAINTENANCE LANDSCAPE
STA. 35+50 STA. 53+50
NORTHERN AVE. TO SHEA BLVD.

SR 51

TRACS NO. H205B 02 C

___ OF ___

FEDERAL REGION	STATE	PROJECT NO.	SHEET NO.	TOTAL SHEETS	AS BUILT
9	ARIZ.	RAM-600-2-515	33	33	
		051 MA 005			

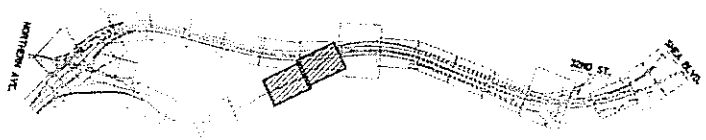

ADOT MAINTAINED AREA

CITY OF PHOENIX MAINTAINED AREA

NOTE: ALL AREAS THROUGHOUT THE MOUNTAIN PRESERVE ARE TO BE MAINTAINED BY THE CITY OF PHOENIX.

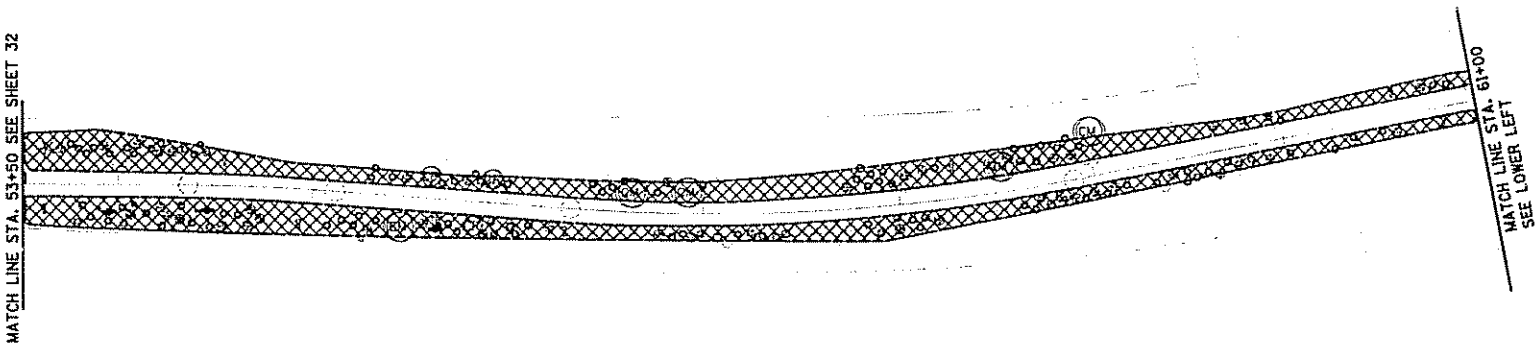

MISC. QUANTITY		
SEED MIX	ADOT	CITY
1-ACRE	.5 AC	
2-ACRE		
BOULDERS		
(A)-EA.		
(B)-EA.		
(C)-EA.		
D.G.-S.Y.		
G.M.-S.Y.		

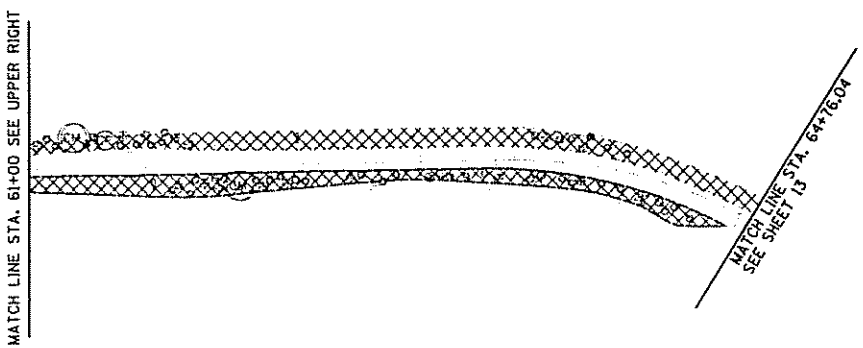

KEY	BOTANICAL NAME	QUANTITY	
		ADOT	CITY
	CELTIS PALLIDA	4	
	CERCIDIUM MICROPHYLLUM	7	
	AMBROSIA DELTOIDEA	145	
	ECHINOCEREUS ENGELMANII	1	
	FOUQUIERIA SPLENDENS	1	
	FEROCACTUS WISLIZENII	9	
	OPUNTIA LEPTOCAULIS	2	
	CARNEGIEA GIGANTEA	1	

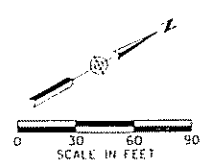

253-1000
1-800-STAKE-IT

	NAME	DATE
DESIGN	TAS	8/1/94
DRAWN	TAS	8/1/94
CHECKED	JA	8/1/94

BRW

ARIZONA DEPARTMENT OF TRANSPORTATION
HIGHWAYS DIVISION
DREAMY DRAW BIKEWAY
SR 51
MAINTENANCE EXHIBIT
STA. 53+50 STA. 64+76.04

SR 51

NORTHERN AVE. TO SHEA BLVD.

TRACS NO. H2058 02 C

___ OF ___

CONSTRUCTION DISPLAY ON