EXHIBIT 1 SHEET 1

F.H.W.A. REGION	STATE	PROJECT NO.	SHEET NO.	TOTAL SHEETS	AS BUILT
9	ARIZ.	600-1-544			

101L MA 036

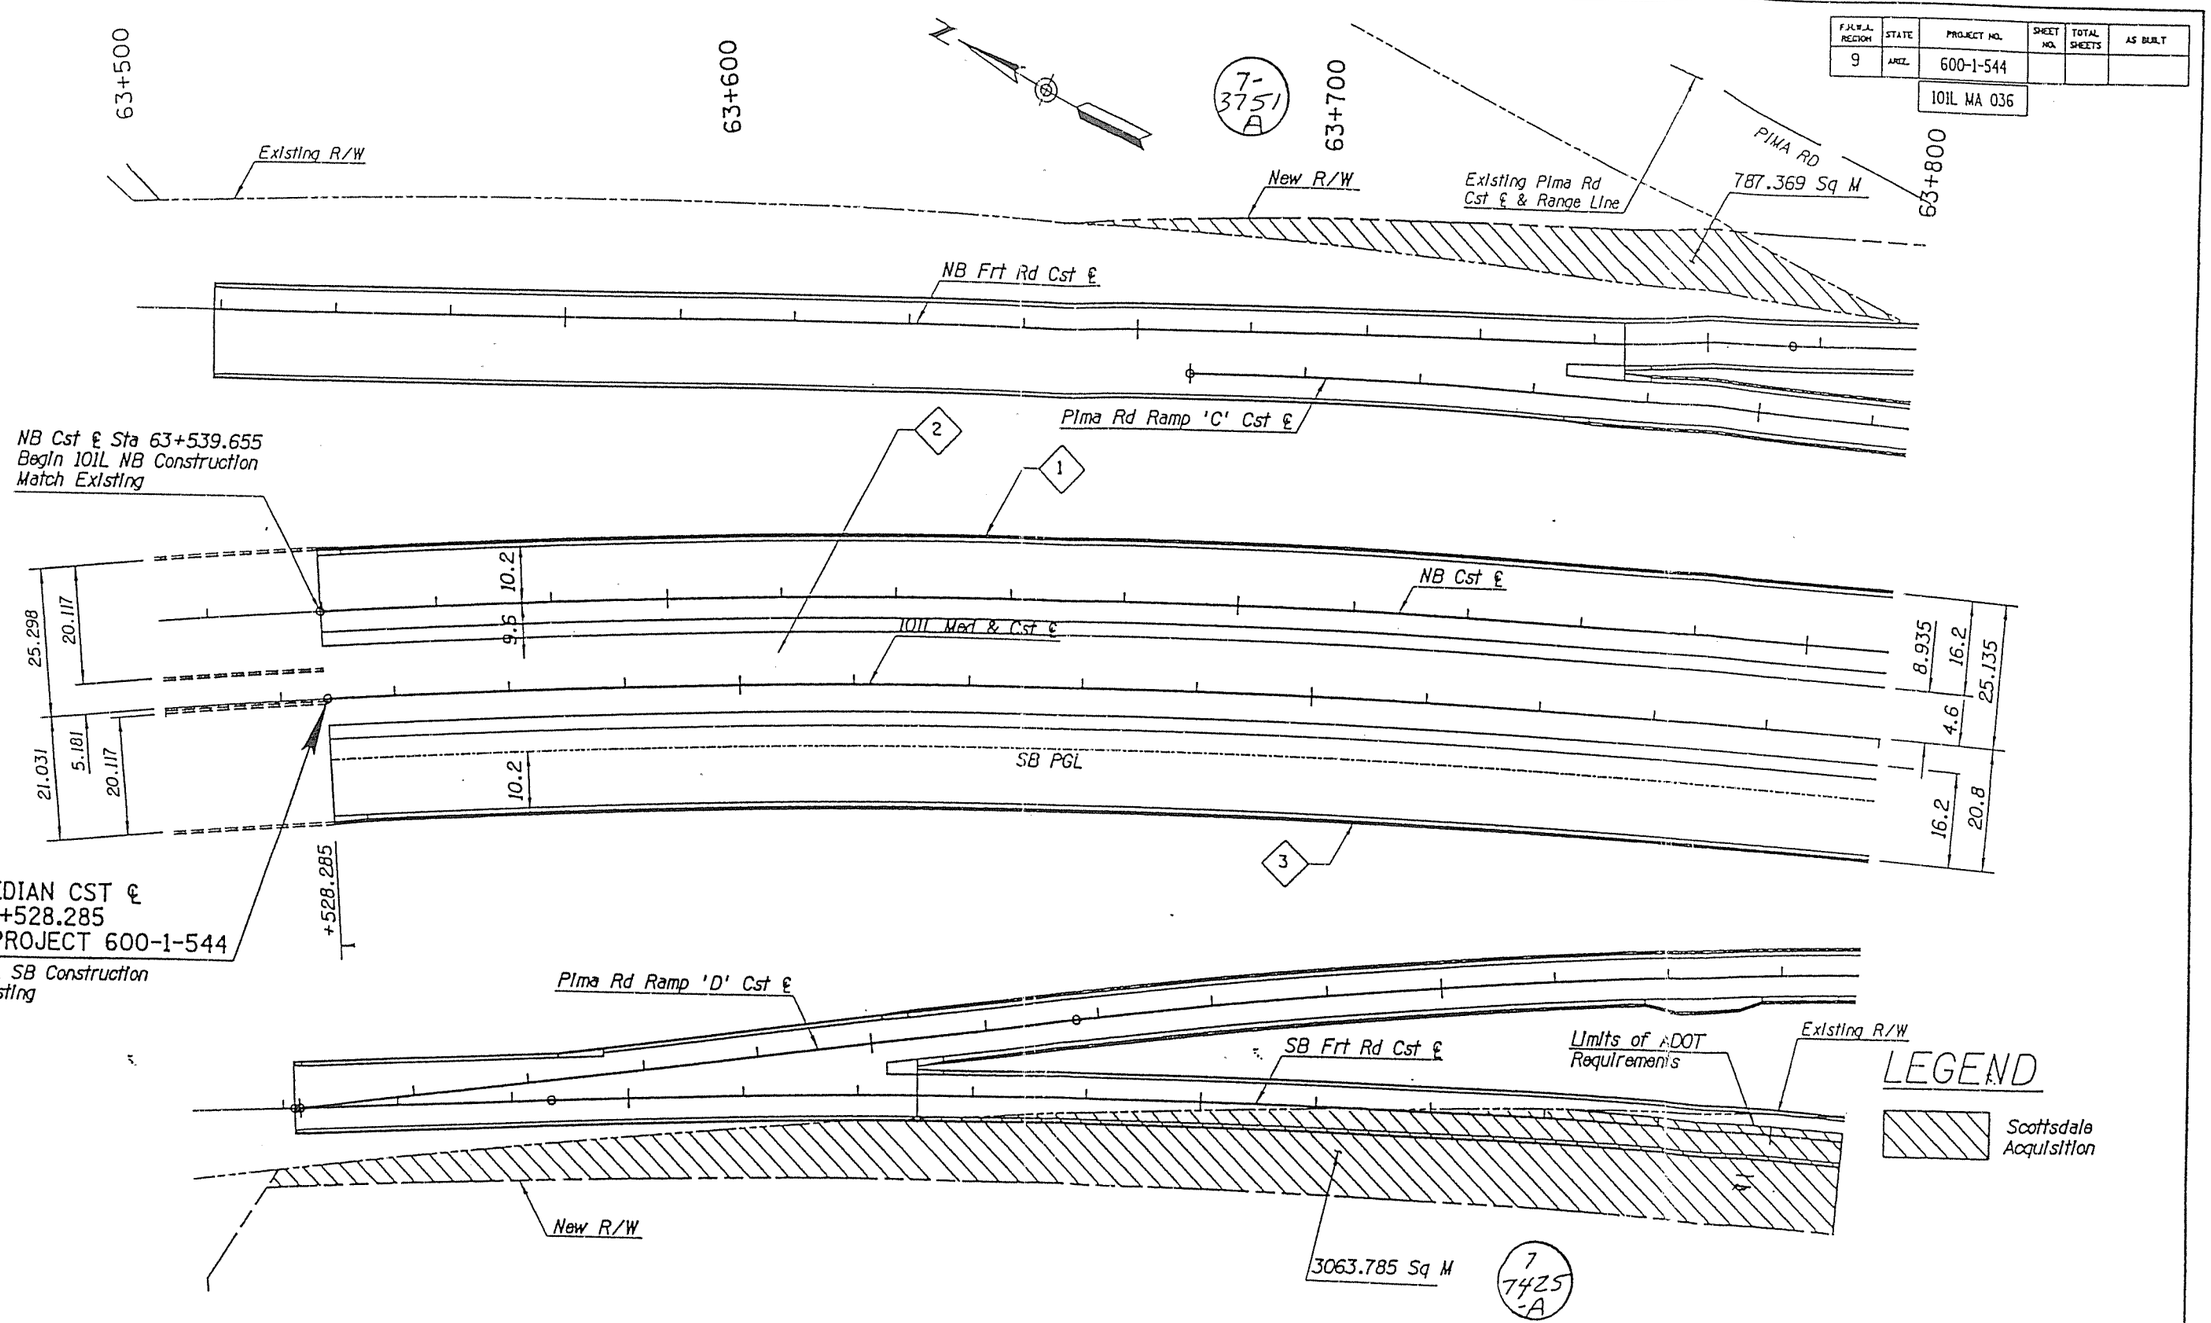

	NAME	DATE
DESIGN		
DRAWN		
CHECKED	SC	1-98

HDR Engineering, Inc.

ARIZONA DEPARTMENT OF TRANSPORTATION
INTERMODAL TRANSPORTATION DIVISION

PLAN SHEET
Sta 63+528.285 to 63+800

PRELIMINARY NOT FOR CONSTRUCTION OR RECORDING

ROUTE 101L | LOCATION PIMA FREEWAY - PIMA TO SHEA

DWG NO. C-2.3

TRACS NO. H 4083 01C | 600-1-544 | ___ OF ___

Metric

VIEW NAME: ooooSYSTIMEoooooo ooooODNoSPECIFICATIONoooooo

REF FILE NAME(S): pp=1=B3=ref, pp=1=B2=ref, pp=1=B1
FILE: w:\pm=p\pim=b\pim=b2.dgn
DATE: 13-Oct-97 11:53

SURVEY NO.	PLANS	REVISIONS	LOCATION	DATE

EXHIBIT 1 SHEET 2

F.H.W.A. REGION	STATE	PROJECT NO.	SHEET NO.	TOTAL SHEETS	AS BUILT
9	ARIZ.	600-1-544			

101L MA 036

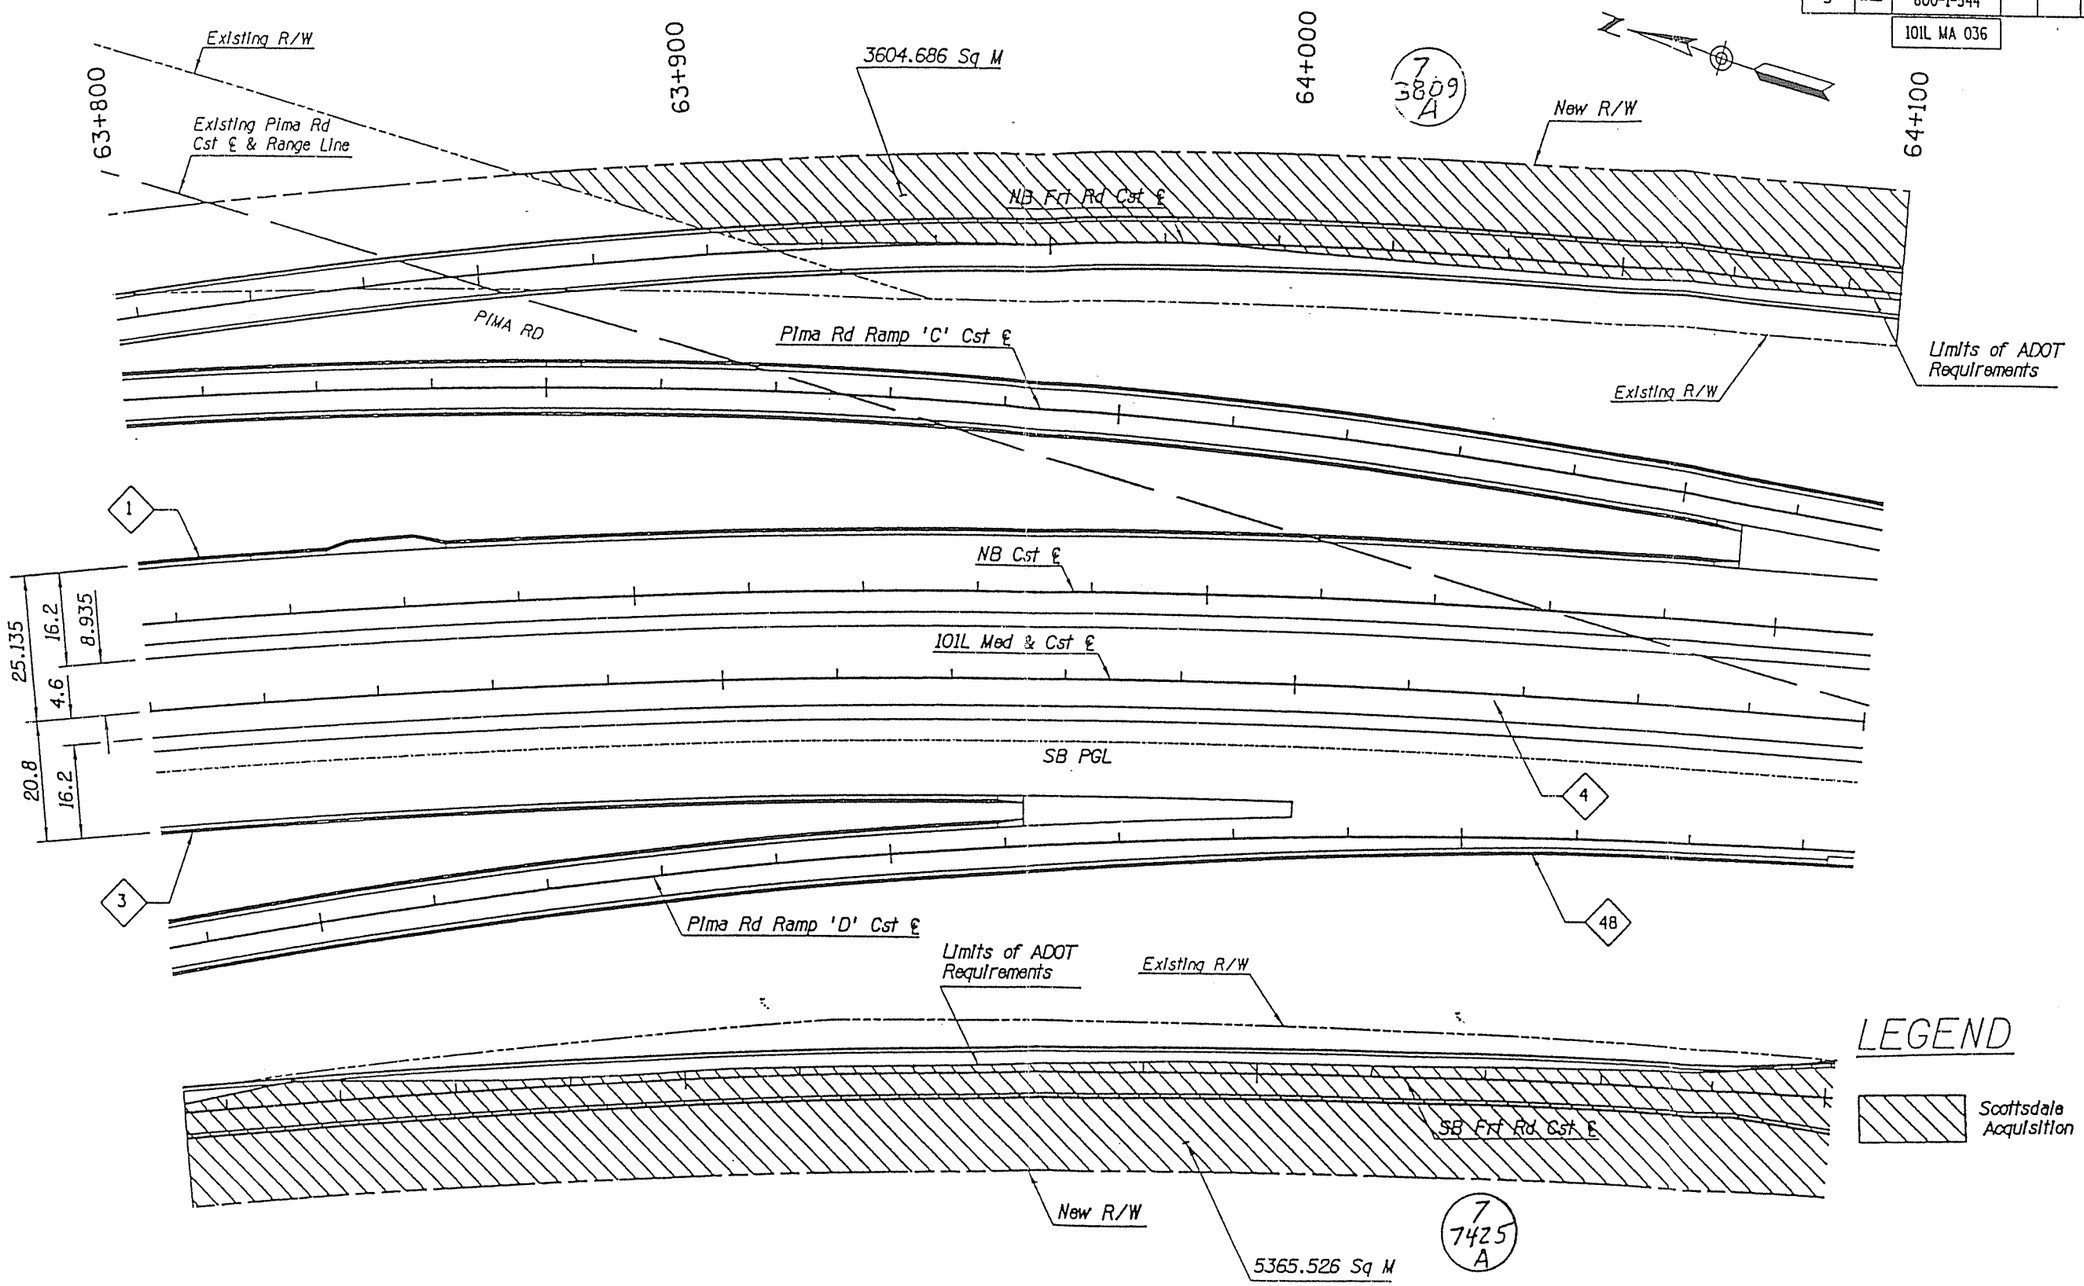

	NAME	DATE
DESIGN	JC, ES	10-97
DRAWN	DW, BM	10-97
CHECKED	SC	10-97

HDR Engineering, Inc.

ARIZONA DEPARTMENT OF TRANSPORTATION
INTERMODAL TRANSPORTATION DIVISION

PLAN SHEET
Sta 63+800 to 64+100

PRELIMINARY
NOT FOR
CONSTRUCTION
OR
RECORDING

ROUTE 101L

LOCATION PIMA FREEWAY - PIMA TO SHEA

DWG NO. C-2.5

TRACS NO. H 4083 01C

600-1-544

___ OF ___

Metric

VIEW NAME:

oooooSYSTIMEoooooooooooOGNoSPECIFICATIONoooooo

REF FILE NAME(S): gepimb83.ref, gepimb82.ref, gepimb8 pimb81.ref, wpimb81.ref, wpimb81.ref, wpimb81.ref
FILE: et\proj\pimb\pmpimb83.dgn
DATE: 13-Oct-97 15:13

SURVEY NO. | PLANS | REVISIONS | LOCATION | DATE

EXHIBIT I SHEET 3

F.H.W.A. REGION	STATE	PROJECT NO.	SHEET NO.	TOTAL SHEETS	AS BUILT
9	ARIZ.	600-1-544			

101L MA 036

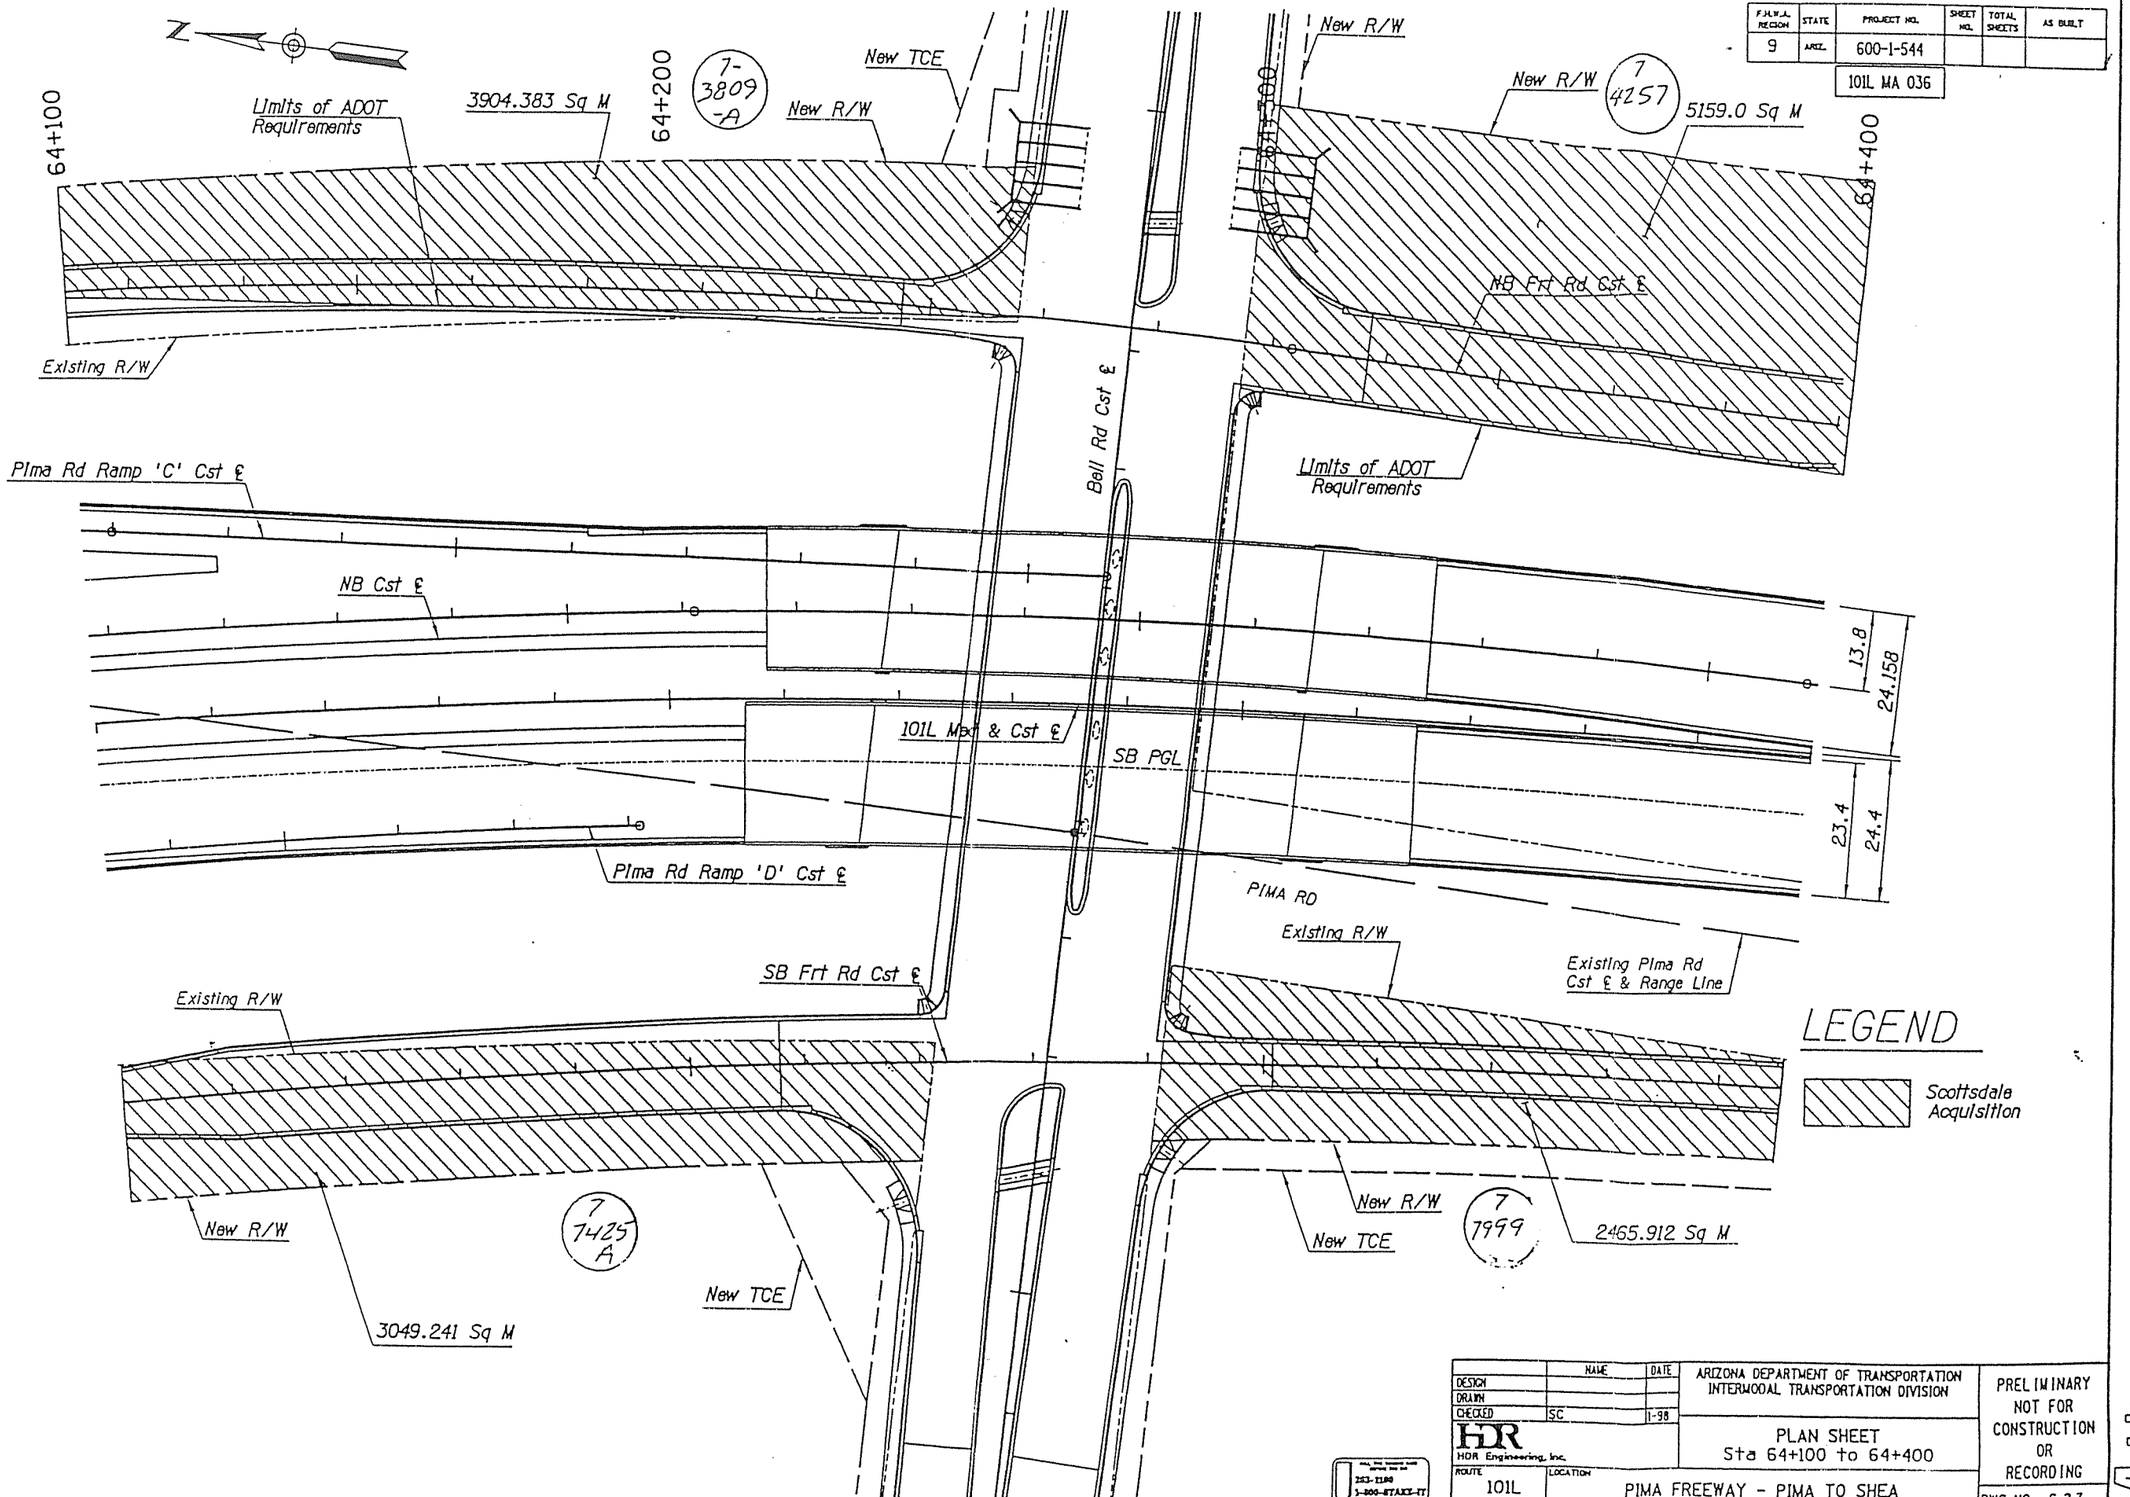

	NAME	DATE
DESIGN		
DRAWN		
CHECKED	SC	1-98

HDR Engineering, Inc.

ARIZONA DEPARTMENT OF TRANSPORTATION
INTERMODAL TRANSPORTATION DIVISION

PLAN SHEET
Sta 64+100 to 64+400

PRELIMINARY NOT FOR CONSTRUCTION OR RECORDING

ROUTE 101L

LOCATION PIMA FREEWAY - PIMA TO SHEA

DWG NO. C-2.7

TRACS NO. H 4083 01C

600-1-544

___ OF ___

Metric

VIEW NAME: ooooo SYSTIME ooooo ooooo DGN o SPECIFICATION ooooo

REF FILE NAME: [illegible]
FILE: [illegible]
DATE: 13-Oct-97 17:31

SURVEY NO.	PLANS	REVISIONS	LOCATION	DATE

EXHIBIT I SHEET 4

F.H.W.A. REGION	STATE	PROJECT NO.	SHEET NO.	TOTAL SHEETS	AS BUILT
9	ARIZ.	600-1-544			

101L MA 036

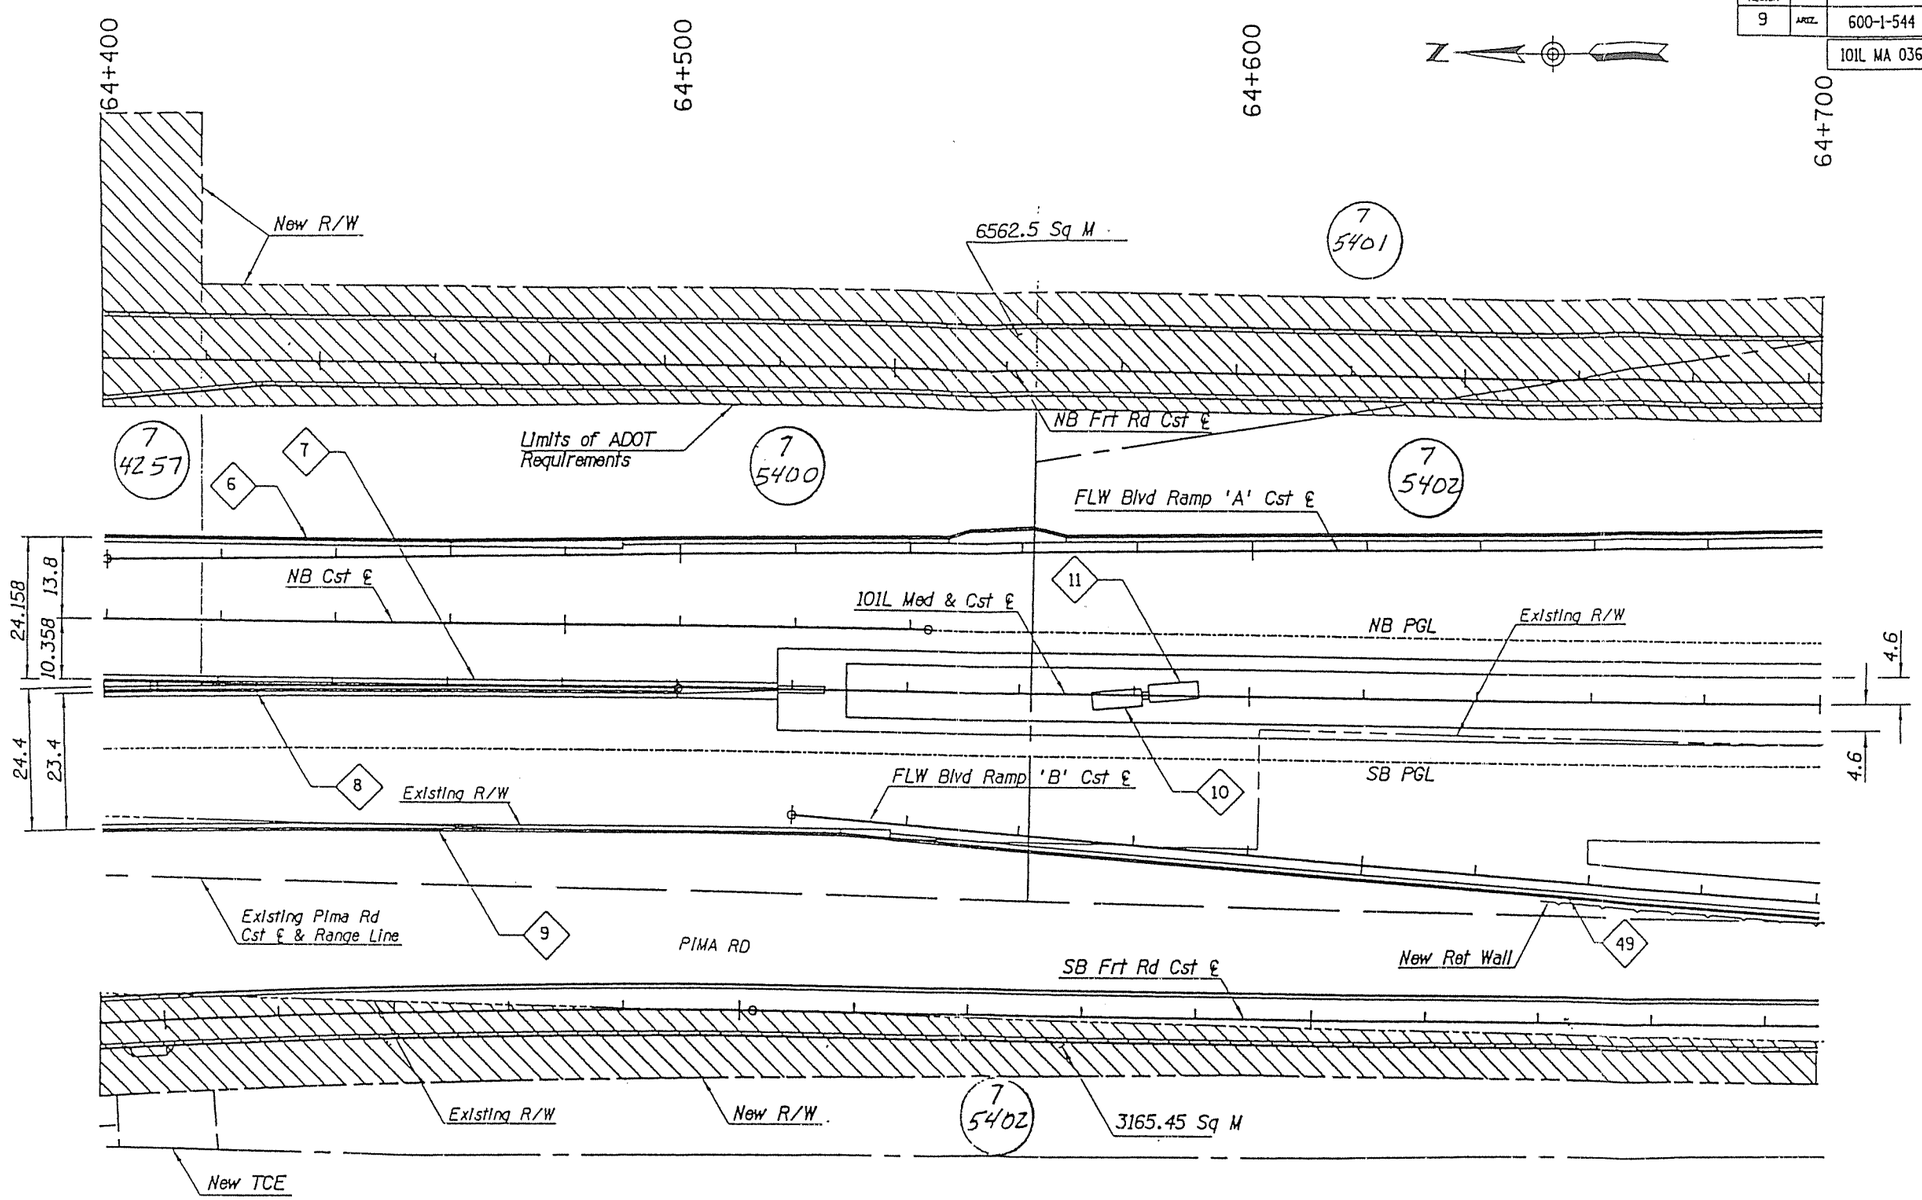

	NAME	DATE
DESIGN		
DRAWN		
CHECKED	SC	1-98

HDR Engineering, Inc.

ARIZONA DEPARTMENT OF TRANSPORTATION
INTERMODAL TRANSPORTATION DIVISION

PLAN SHEET
Sta 64+400 to 64+700

PRELIMINARY NOT FOR CONSTRUCTION OR RECORDING

ROUTE 101L | LOCATION PIMA FREEWAY - PIMA TO SHEA

DWG NO. C-2.9

TRACS NO. H 4083 01C | 600-1-544 | ___ OF ___

Metric

EXHIBIT I SHEET

F.H.W.A. REGION	STATE	PROJECT NO.	SHEET NO.	TOTAL SHEETS	AS BUILT
9	ARIZ.	600-1-544			

101L MA 036

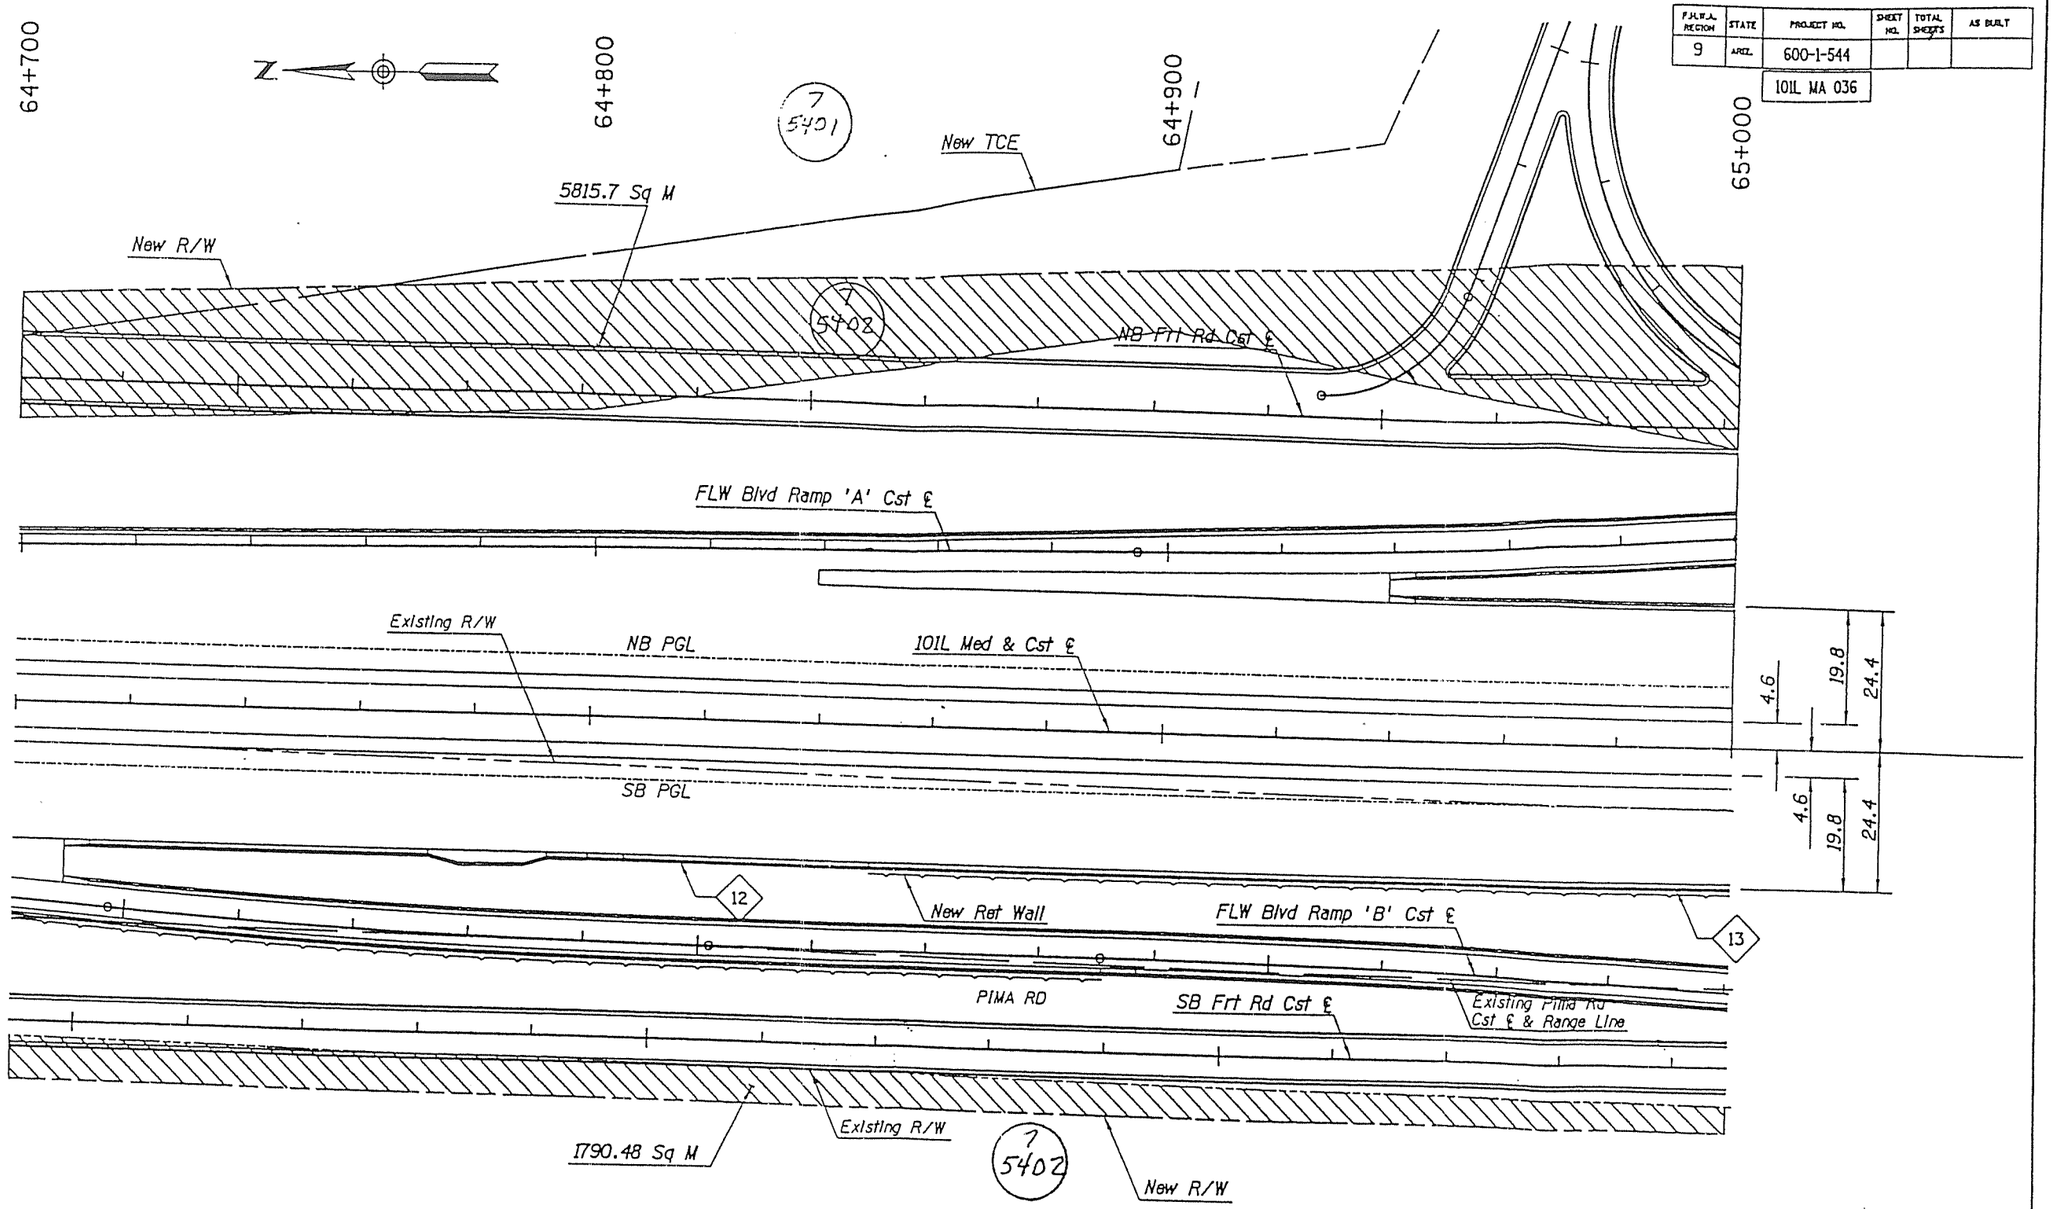

	NAME	DATE
DESIGN		
DRAWN		
CHECKED	SC	1-98

HDR Engineering, Inc.

ARIZONA DEPARTMENT OF TRANSPORTATION
INTERMODAL TRANSPORTATION DIVISION

PLAN SHEET
Sta 64+700 to 65+000

PRELIMINARY
NOT FOR
CONSTRUCTION
OR
RECORDING

ROUTE 101L

LOCATION PIMA FREEWAY - PIMA TO SHEA

DWG NO. C-2.11

TRACS NO. H 4083 01C

600-1-544

OF

VIEW NAME: ooooo SYSTIME oooooooooo DGN o SPECIFICATION ooooo

REF FILE NAME(S): [illegible]
FILE: [illegible]
DATE: 13-Oct-97 [illegible]

SURVEY NO.	SHED PLANS	REVISIONS	LOCATION	DATE

EXHIBIT 1 SHEET 6

F.H.W.A. REGION	STATE	PROJECT NO.	SHEET NO.	TOTAL SHEETS	AS BUILT
9	ARIZ.	600-1-544			

101L MA 036

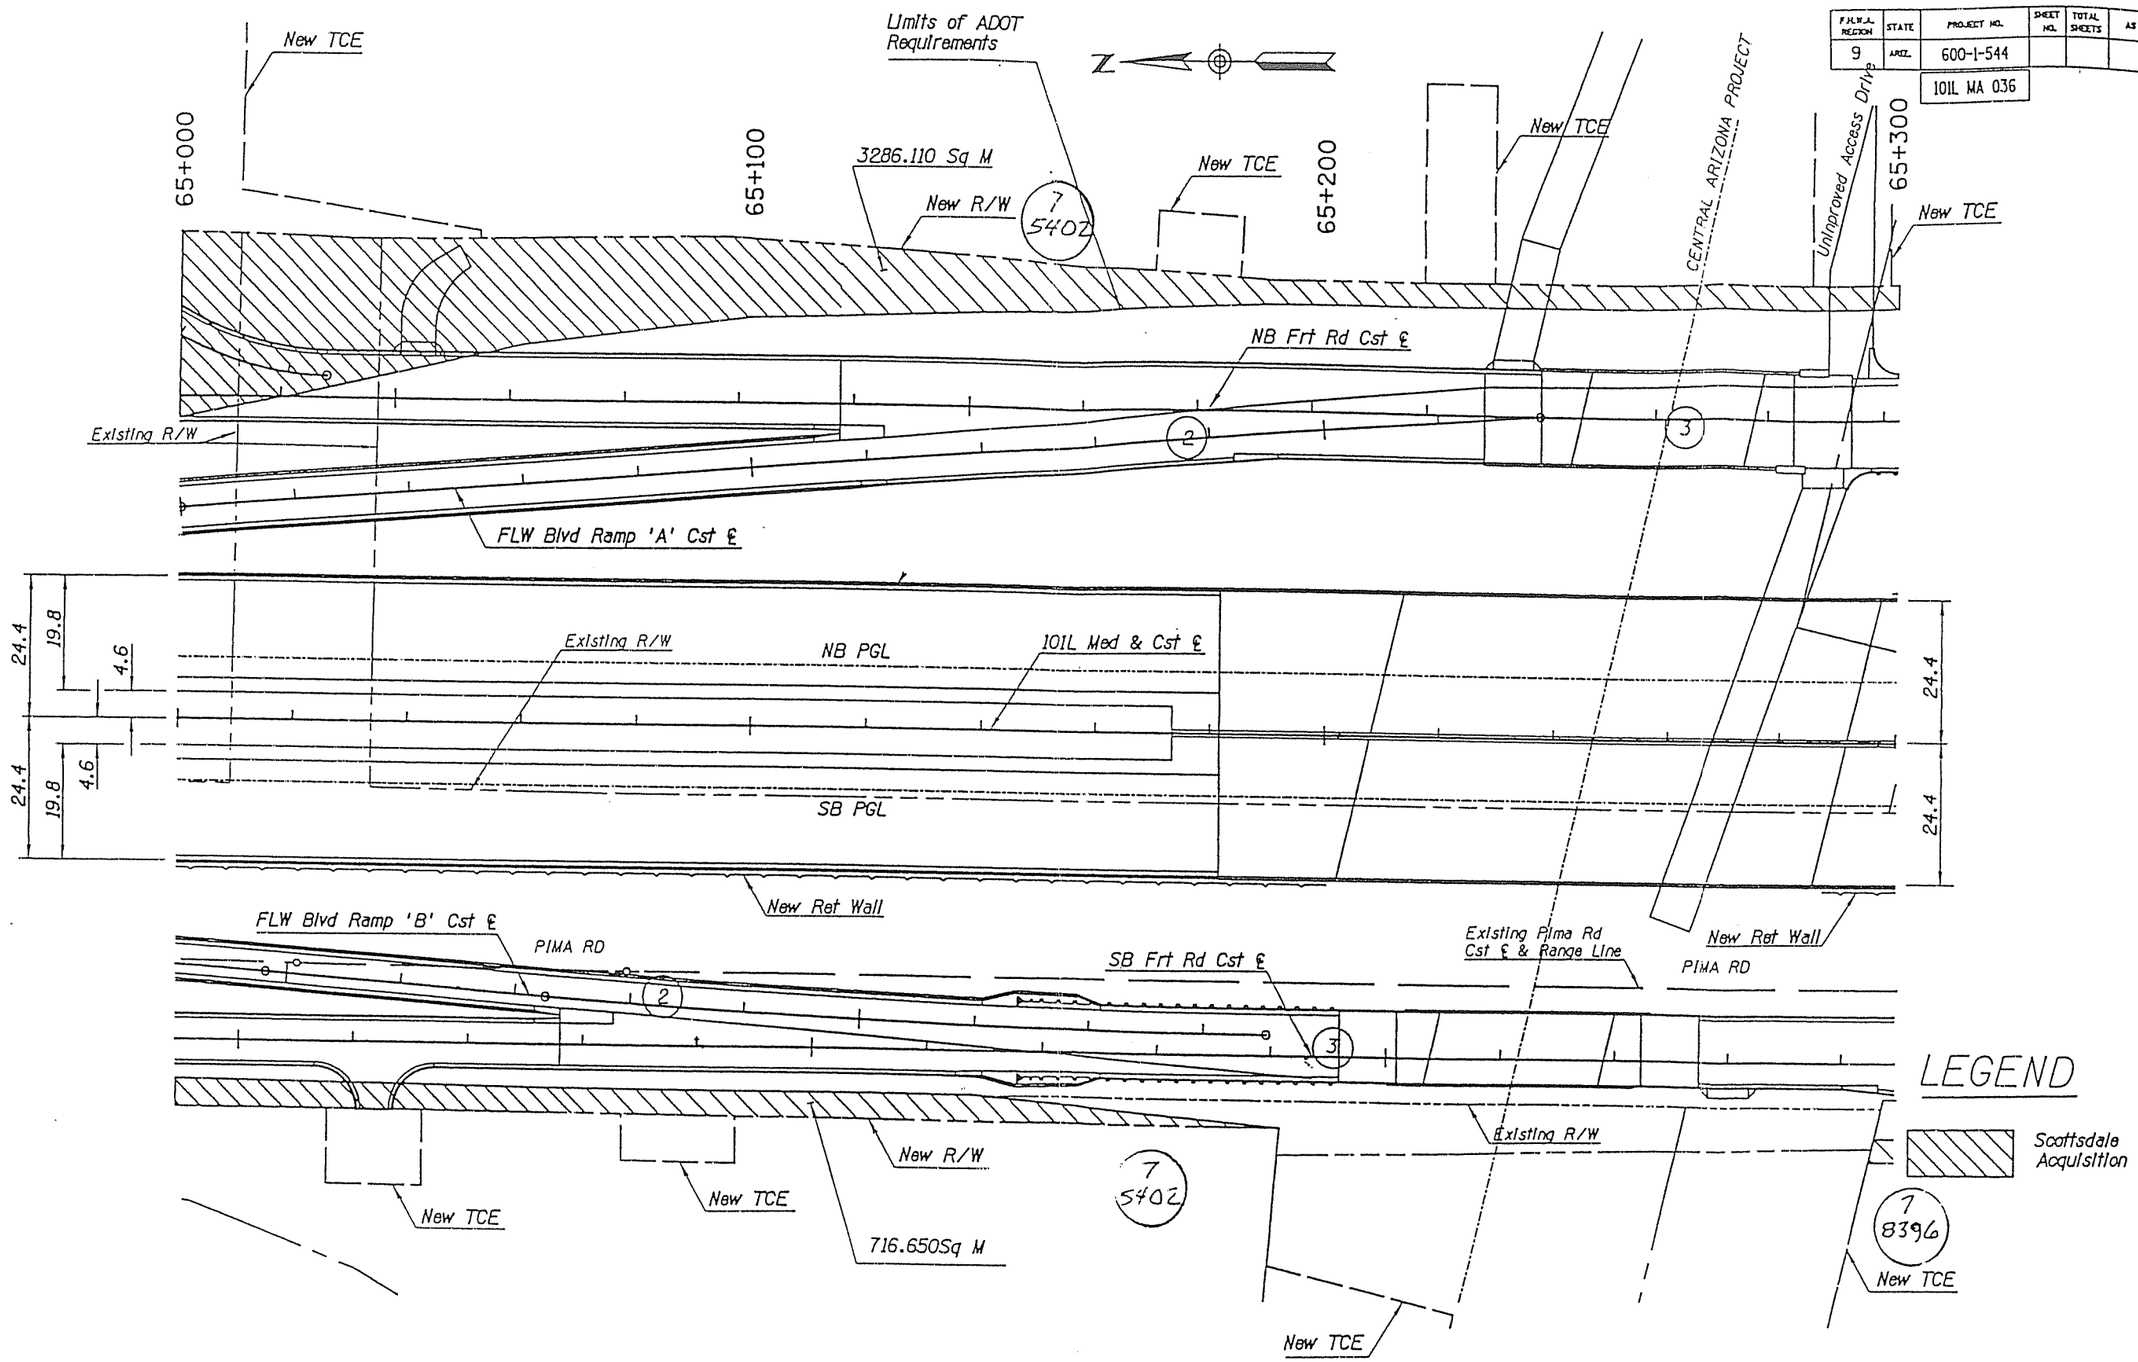

	NAME	DATE
DESIGN		
DRAWN		
CHECKED	SC	1-98

HDR Engineering, Inc.

ARIZONA DEPARTMENT OF TRANSPORTATION
INTERMODAL TRANSPORTATION DIVISION

PLAN SHEET
Sta 65+000 to 65+300

PRELIMINARY NOT FOR CONSTRUCTION OR RECORDING

ROUTE 101L | LOCATION PIMA FREEWAY - PIMA TO SHEA

DWG NO. C-2.13

TRACS NO. H 4083 01C | 600-1-544 | ___ OF ___

Metric

VIEW NAME: ooooo SYSTIME ooooo ooooo DGN o SPECIFICATION ooooo

REF FILE NAME: S:\gopimb83.ref, gopimb82.ref, gopimb81.ref, ...
FILE: a:\proj\pima\gopimb87.dgn
DATE: 13-Oct-97 28:38

SURVEY NO.	REVISIONS	LOCATION	DATE

EXHIBIT 1 SHEET 7

F.H.W.A. REGION	STATE	PROJECT NO.	SHEET NO.	TOTAL SHEETS	AS BUILT
9	ARIZ.	600-1-544			/

101L MA 036

REV 1-28-98, RMR

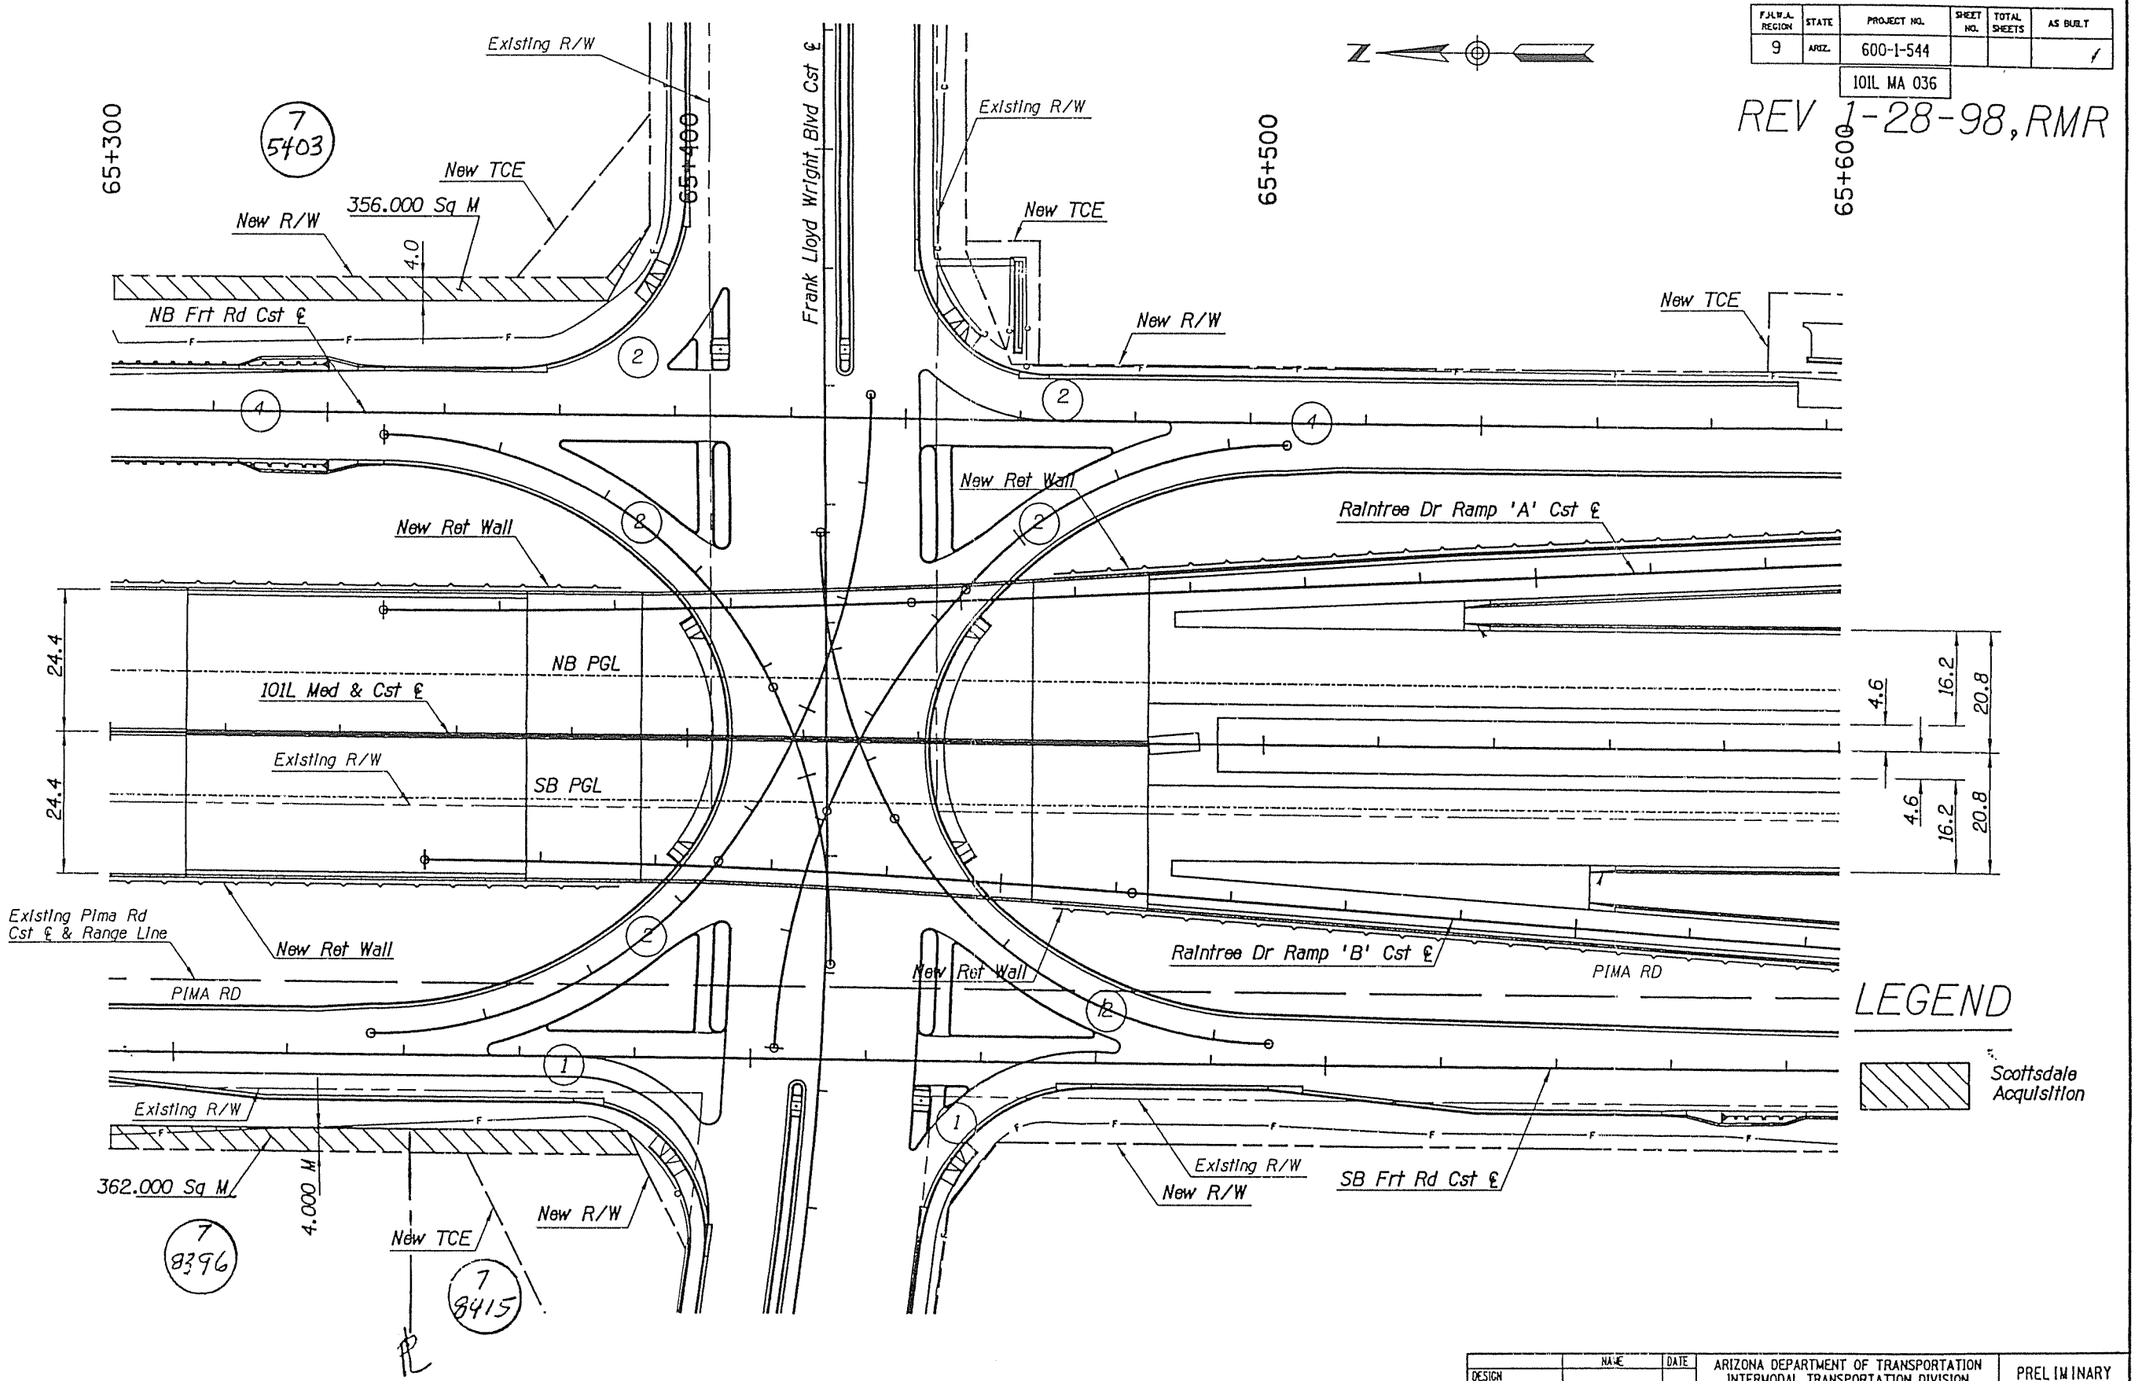

	NAME	DATE
DESIGN		
DRAWN		
CHECKED	SC	1-98

HDR Engineering, Inc.

ARIZONA DEPARTMENT OF TRANSPORTATION
INTERMODAL TRANSPORTATION DIVISION

PLAN SHEET
Sta 65+300 to 65+600

PRELIMINARY NOT FOR CONSTRUCTION OR RECORDING

ROUTE 101L | LOCATION PIMA FREEWAY - PIMA TO SHEA

DWG NO. C-2.15

TRACS NO. H 4083 01C | 600-1-544 | ___ OF ___

263-1100
1-800-STAKE-IT

Metric

VIEW NAME: ooooo SYSTIME ooooo ooooo DGN o SPECIFICATION ooooo

REF FILE NAME: ISH gopimb03.ref, gopimb02.ref, gopimb01.ref, utpimb01.ref, xrpimb01.ref, bmpimb07.ref, bmpimb06.ref, bmpimb05.ref, utpimb01.ref, sspimb01.ref, rvrpimb01.ref
FILE: a:\proj\pimb\pmpimb08.dgn
DATE: 13-Oct-97 21:18

SURVEY NO.	ANS	REVISIONS	LOCATION	DATE

EXHIBIT 1 SHEET 8

F.H.W.A. REGION	STATE	PROJECT NO.	SHEET NO.	TOTAL SHEETS	AS BUILT
9	ARIZ.	600-1-544			

101L MA 036

REV 1-28-98, RMR

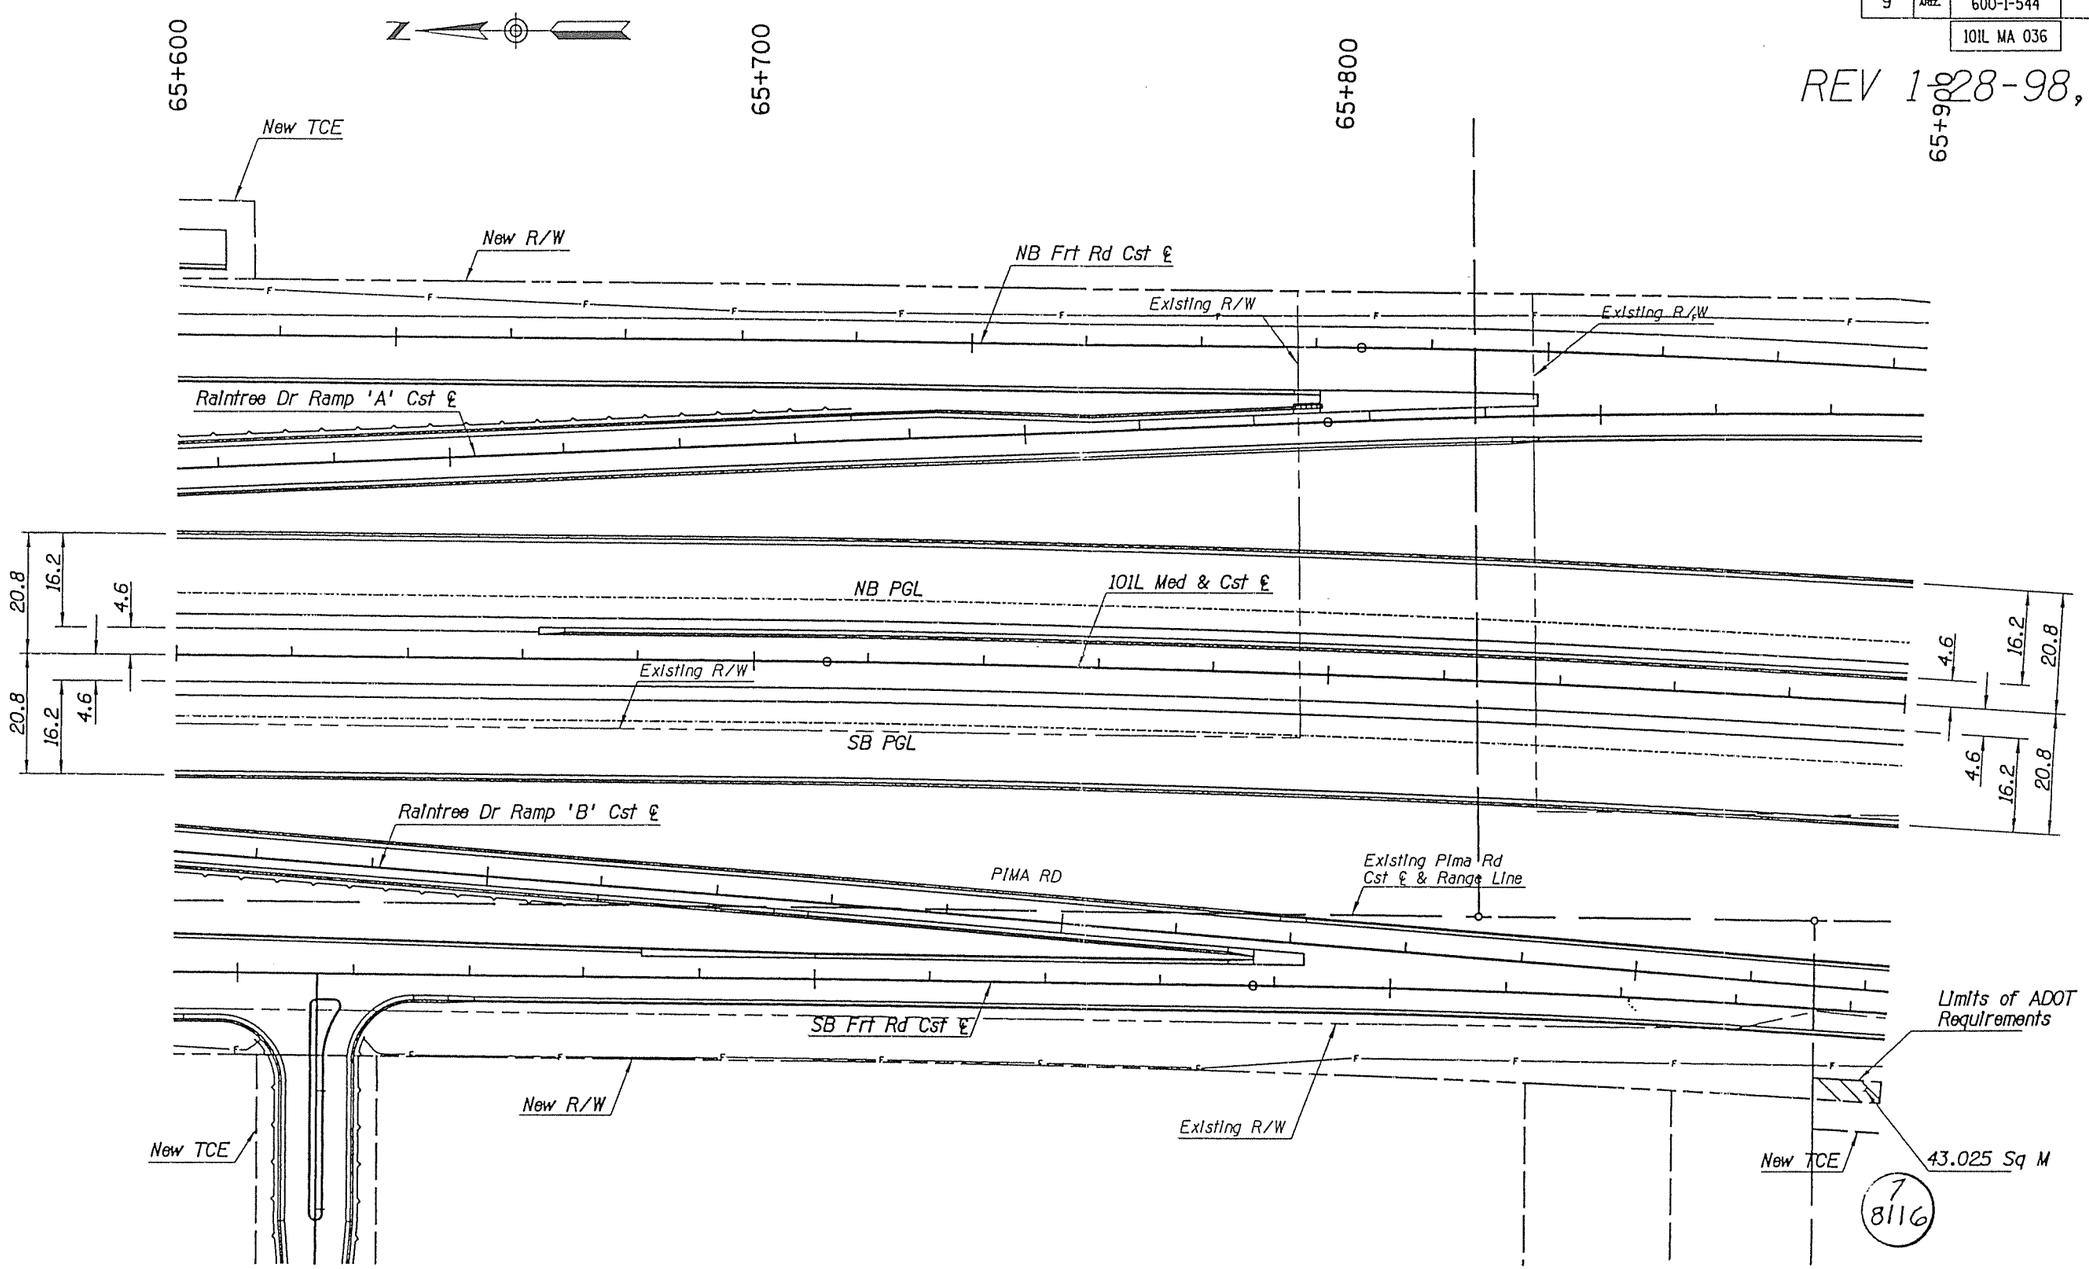

	NAME	DATE
DESIGN		
DRAWN		
CHECKED	SC	1-98

HDR Engineering, Inc.

ARIZONA DEPARTMENT OF TRANSPORTATION
INTERMODAL TRANSPORTATION DIVISION

PLAN SHEET
Sta 65+600 to 65+900

PRELIMINARY
NOT FOR
CONSTRUCTION
OR
RECORDING

ROUTE 101L

LOCATION PIMA FREEWAY - PIMA TO SHEA

DWG NO. C-2.17

TRACS NO. H 4083 01C

600-1-544

___ OF ___

Metric

VIEW NAME: oooooSYSTIMEoooooooooooDGNoSPECIFICATIONoooooo

REF FILE NAME(S): gopimb03.ref, gopimb02.ref, gopimb01.ref, ...

FILE: c:\proj\pimb\pmpimb09.dgn

DATE: 15-Oct-97 13:33

SURVEY NO.	FIN.	ANS	REVISIONS	LOCATION	DATE

EXHIBIT 1 SHEET 9

F.H.W.A. REGION	STATE	PROJECT NO.	SHEET NO.	TOTAL SHEETS	AS BUILT
9	ARIZ.	600-1-544			/

101L MA 036

REV 1-28-98, RMR

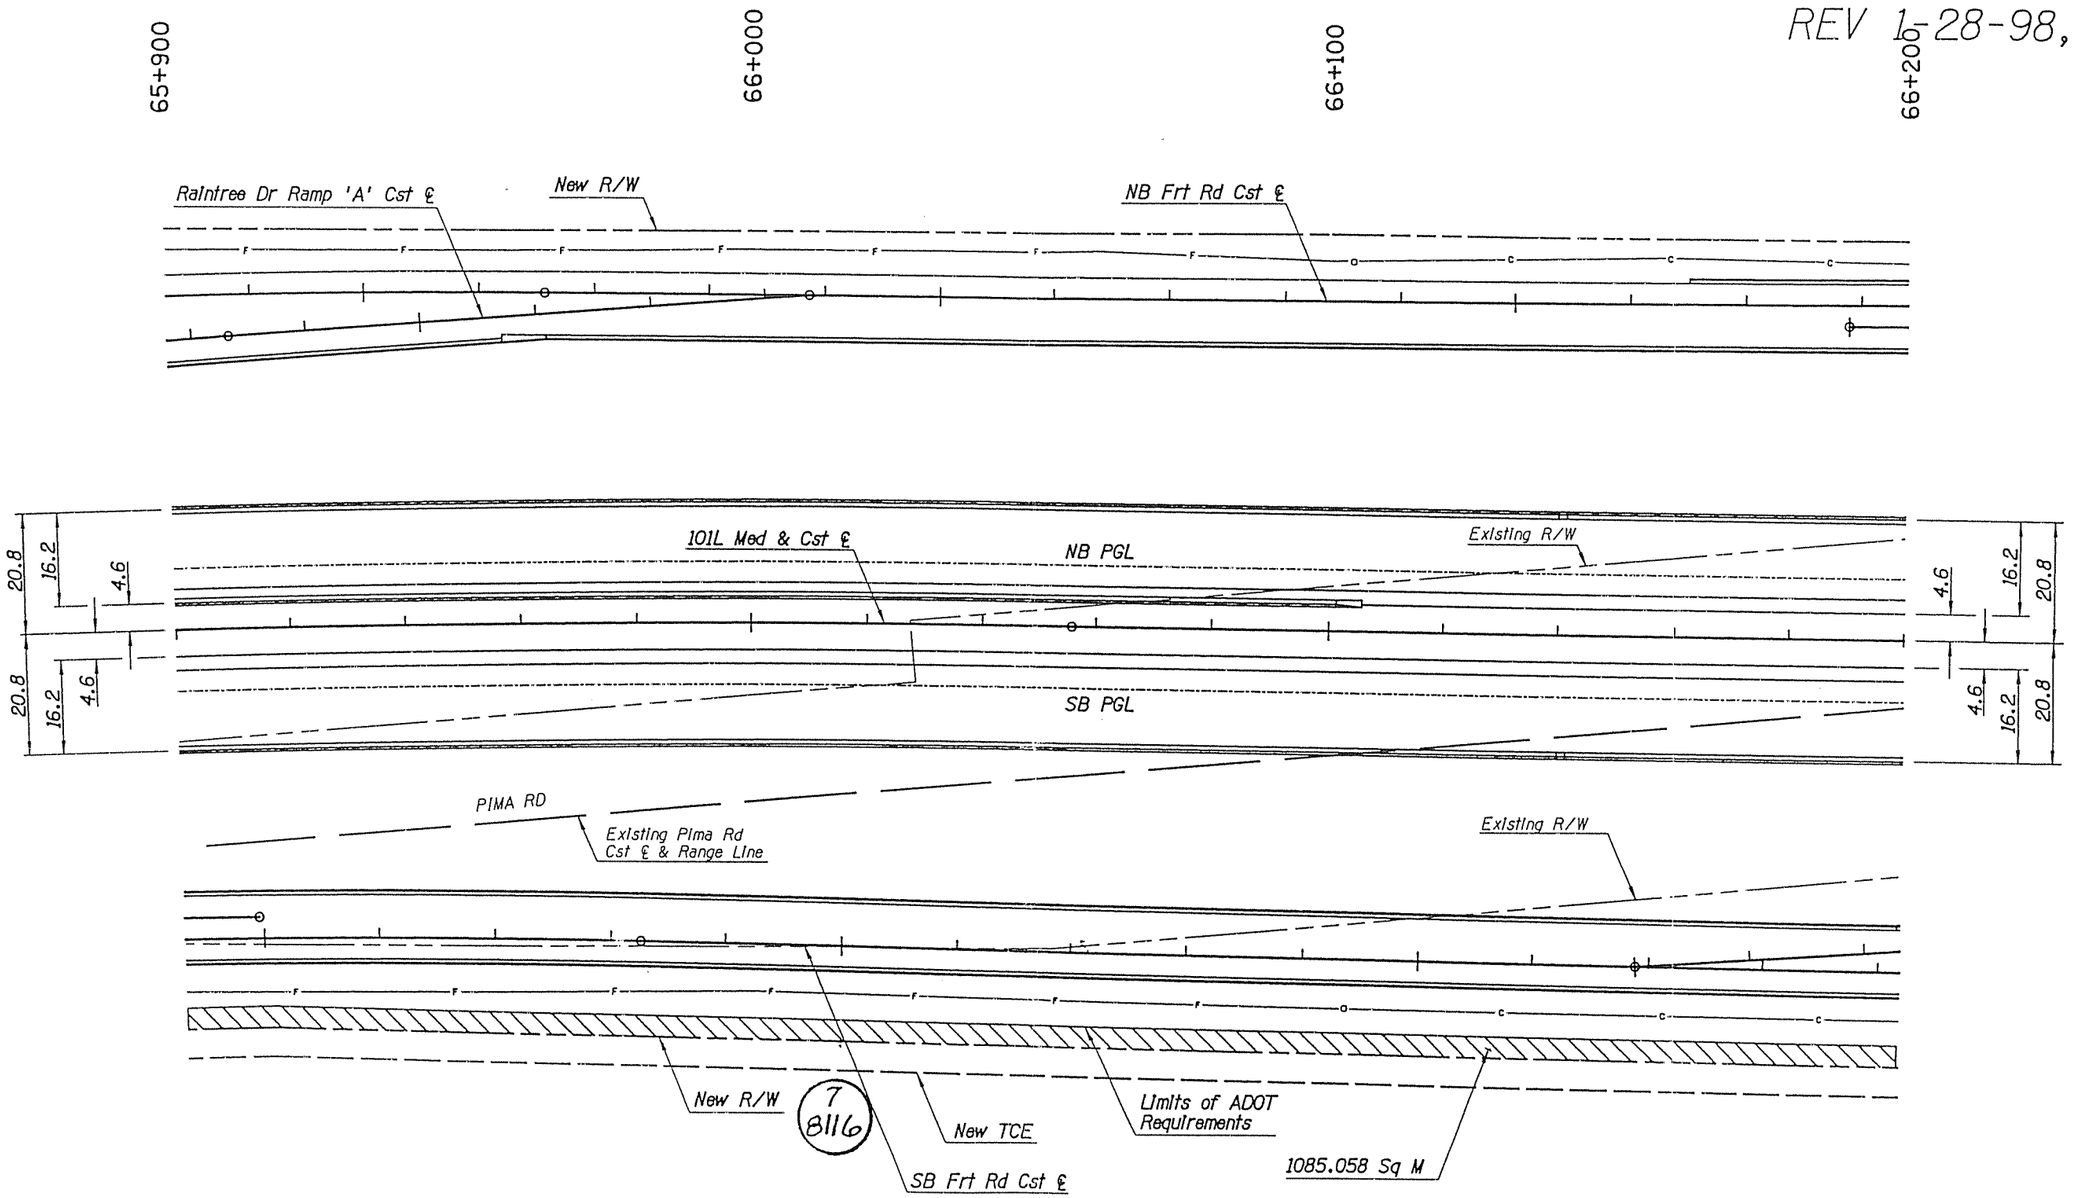

	NAME	DATE
DESIGN		
DRAWN		
CHECKED	SC	1-98

HDR Engineering, Inc.

ARIZONA DEPARTMENT OF TRANSPORTATION
INTERMODAL TRANSPORTATION DIVISION

PLAN SHEET
Sta 65+900 to 66+200

PRELIMINARY
NOT FOR
CONSTRUCTION
OR
RECORDING

ROUTE 101L | LOCATION PIMA FREEWAY - PIMA TO SHEA

DWG NO. C-2.19

TRACS NO. H 4083 01C | 600-1-544 | ___ OF ___

Metric

VIEW NAME: ooooo SYSTIME ooooooooooo DGN o SPECIFICATION ooooo

REF FILE NAME(S): gopimb03.re, gopimb02.ref, gopimb01.ref, xrpimb01.ref, bmpimb07.ref, utpimb01.ref, rvrpimb01.ref, expimb01.ref,
FILE: o:\proj\pimb\pmpimb10.dgn
DATE: 14-Oct-97 09:28

SURVEY NO.	PLANS	REVISIONS	LOCATION	DATE

EXHIBIT I SHEET 10

F.H.W.A. REGION	STATE	PROJECT NO.	SHEET NO.	TOTAL SHEETS	AS BUILT
9	ARIZ.	600-1-544			

101L MA 036

REV 1-28-98, RMR

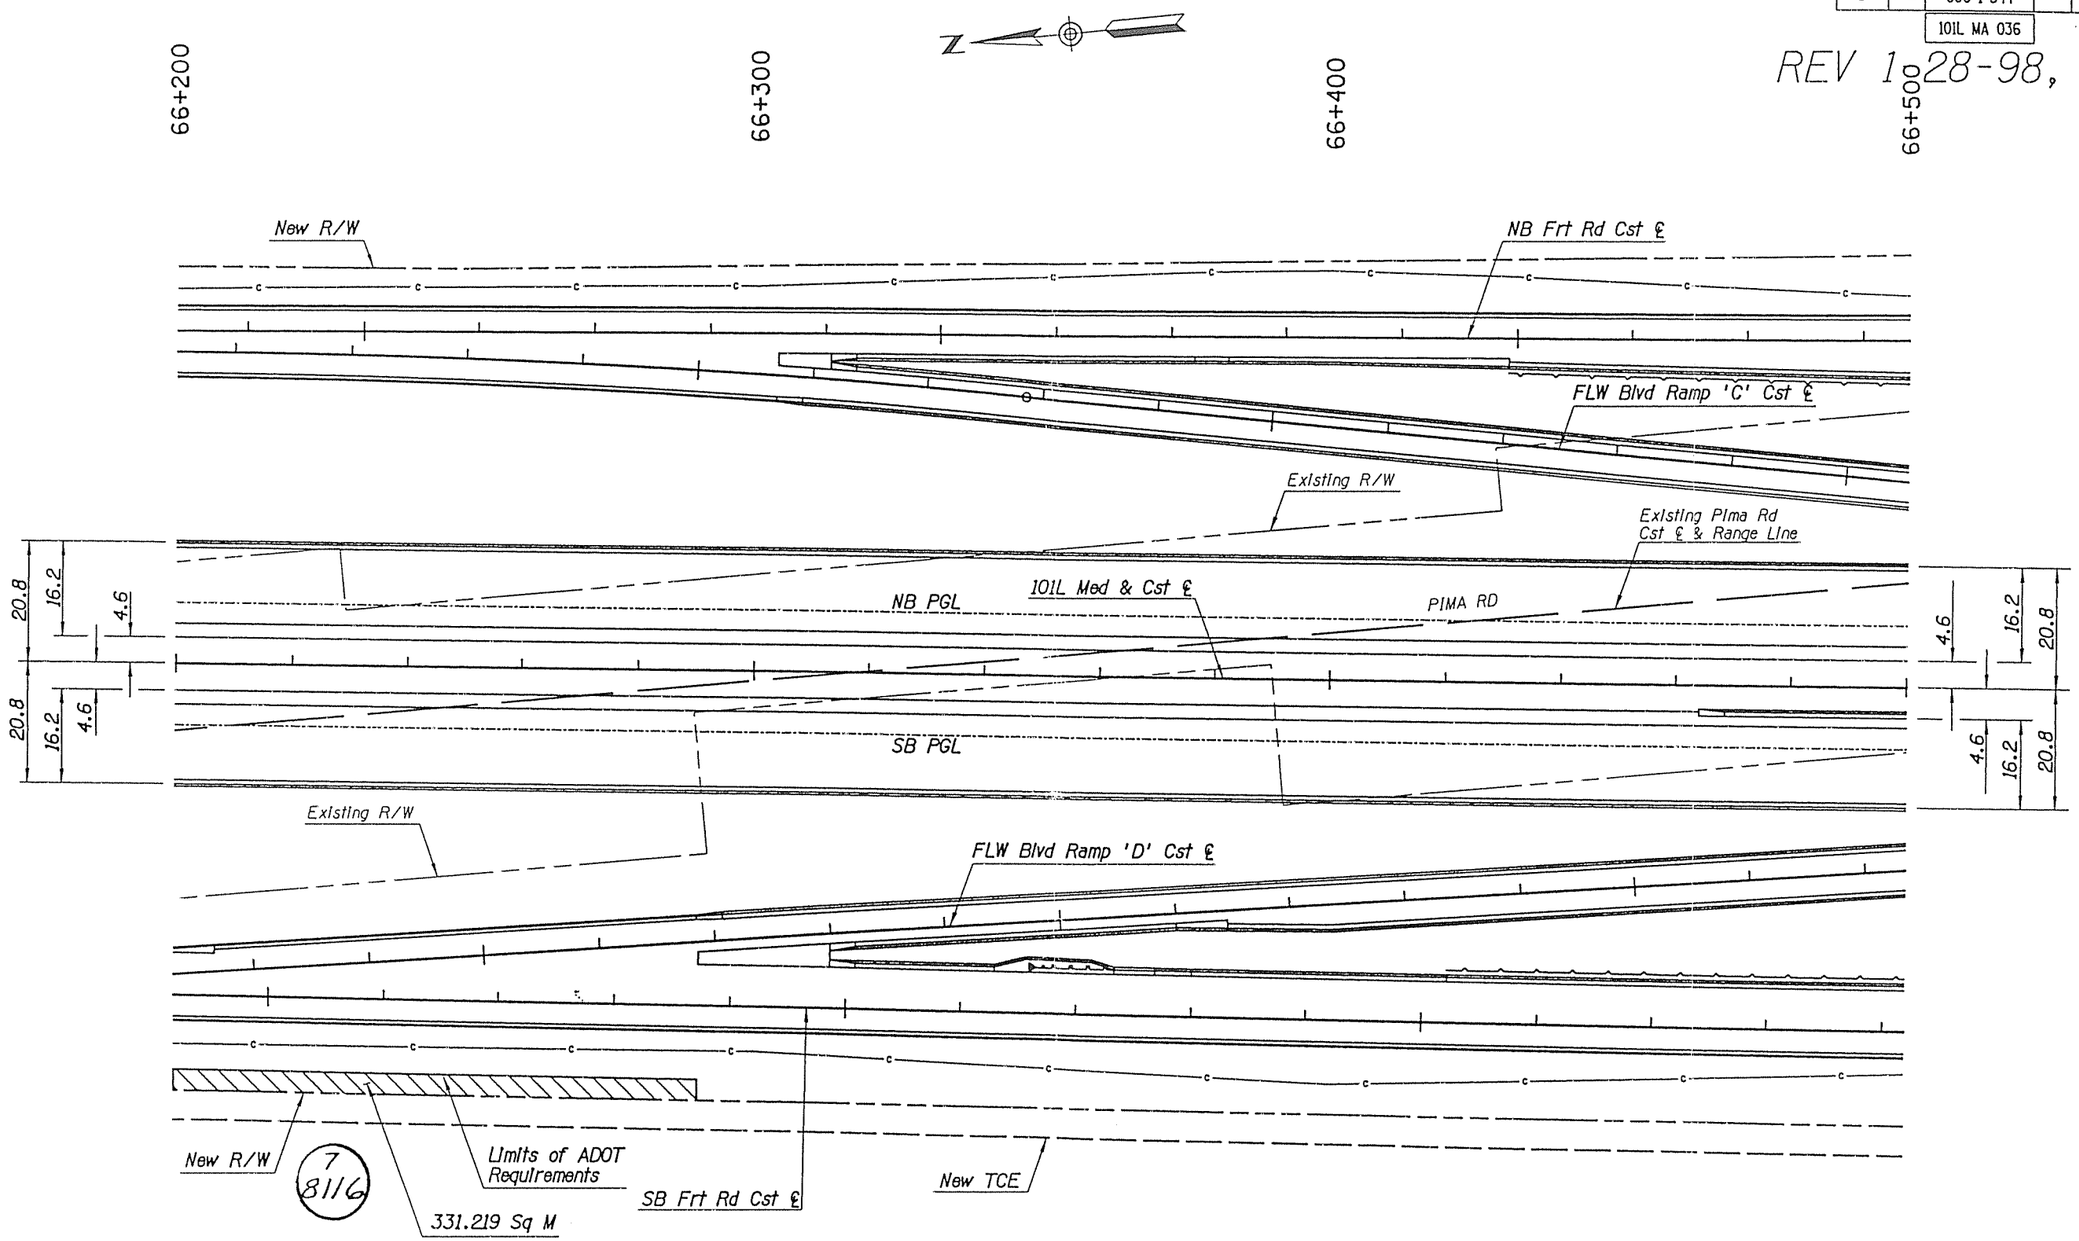

	NAME	DATE
DESIGN		
DRAWN		
CHECKED	SC	1-98

HDR Engineering, Inc.

ARIZONA DEPARTMENT OF TRANSPORTATION
INTERMODAL TRANSPORTATION DIVISION

PLAN SHEET
Sta 66+200 to 66+500

PRELIMINARY NOT FOR CONSTRUCTION OR RECORDING

ROUTE 101L | LOCATION PIMA FREEWAY - PIMA TO SHEA

DWG NO. C-2.21

TRACS NO. H 4083 01C | 600-1-544 | ___ OF ___

Metric

VIEW NAME: ooooo SYSTIME ooooo ooooo DGN o SPECIFICATION ooooo

REF FILE NAME: S:\gopimb83.ref, gopimb82.ref, gopimb81.ref, utpimb81.ref, wrpimb81.ref, bmpimb88.ref, utmpin81.ref, sspimb81.ref, nrpimb81.ref,
FILE: c:\proj\pimb\prpimb11.dgn
DATE: 14-Oct-97 09:38

SURVEY NO.	FINISH PLANS	REVISIONS	LOCATION	DATE

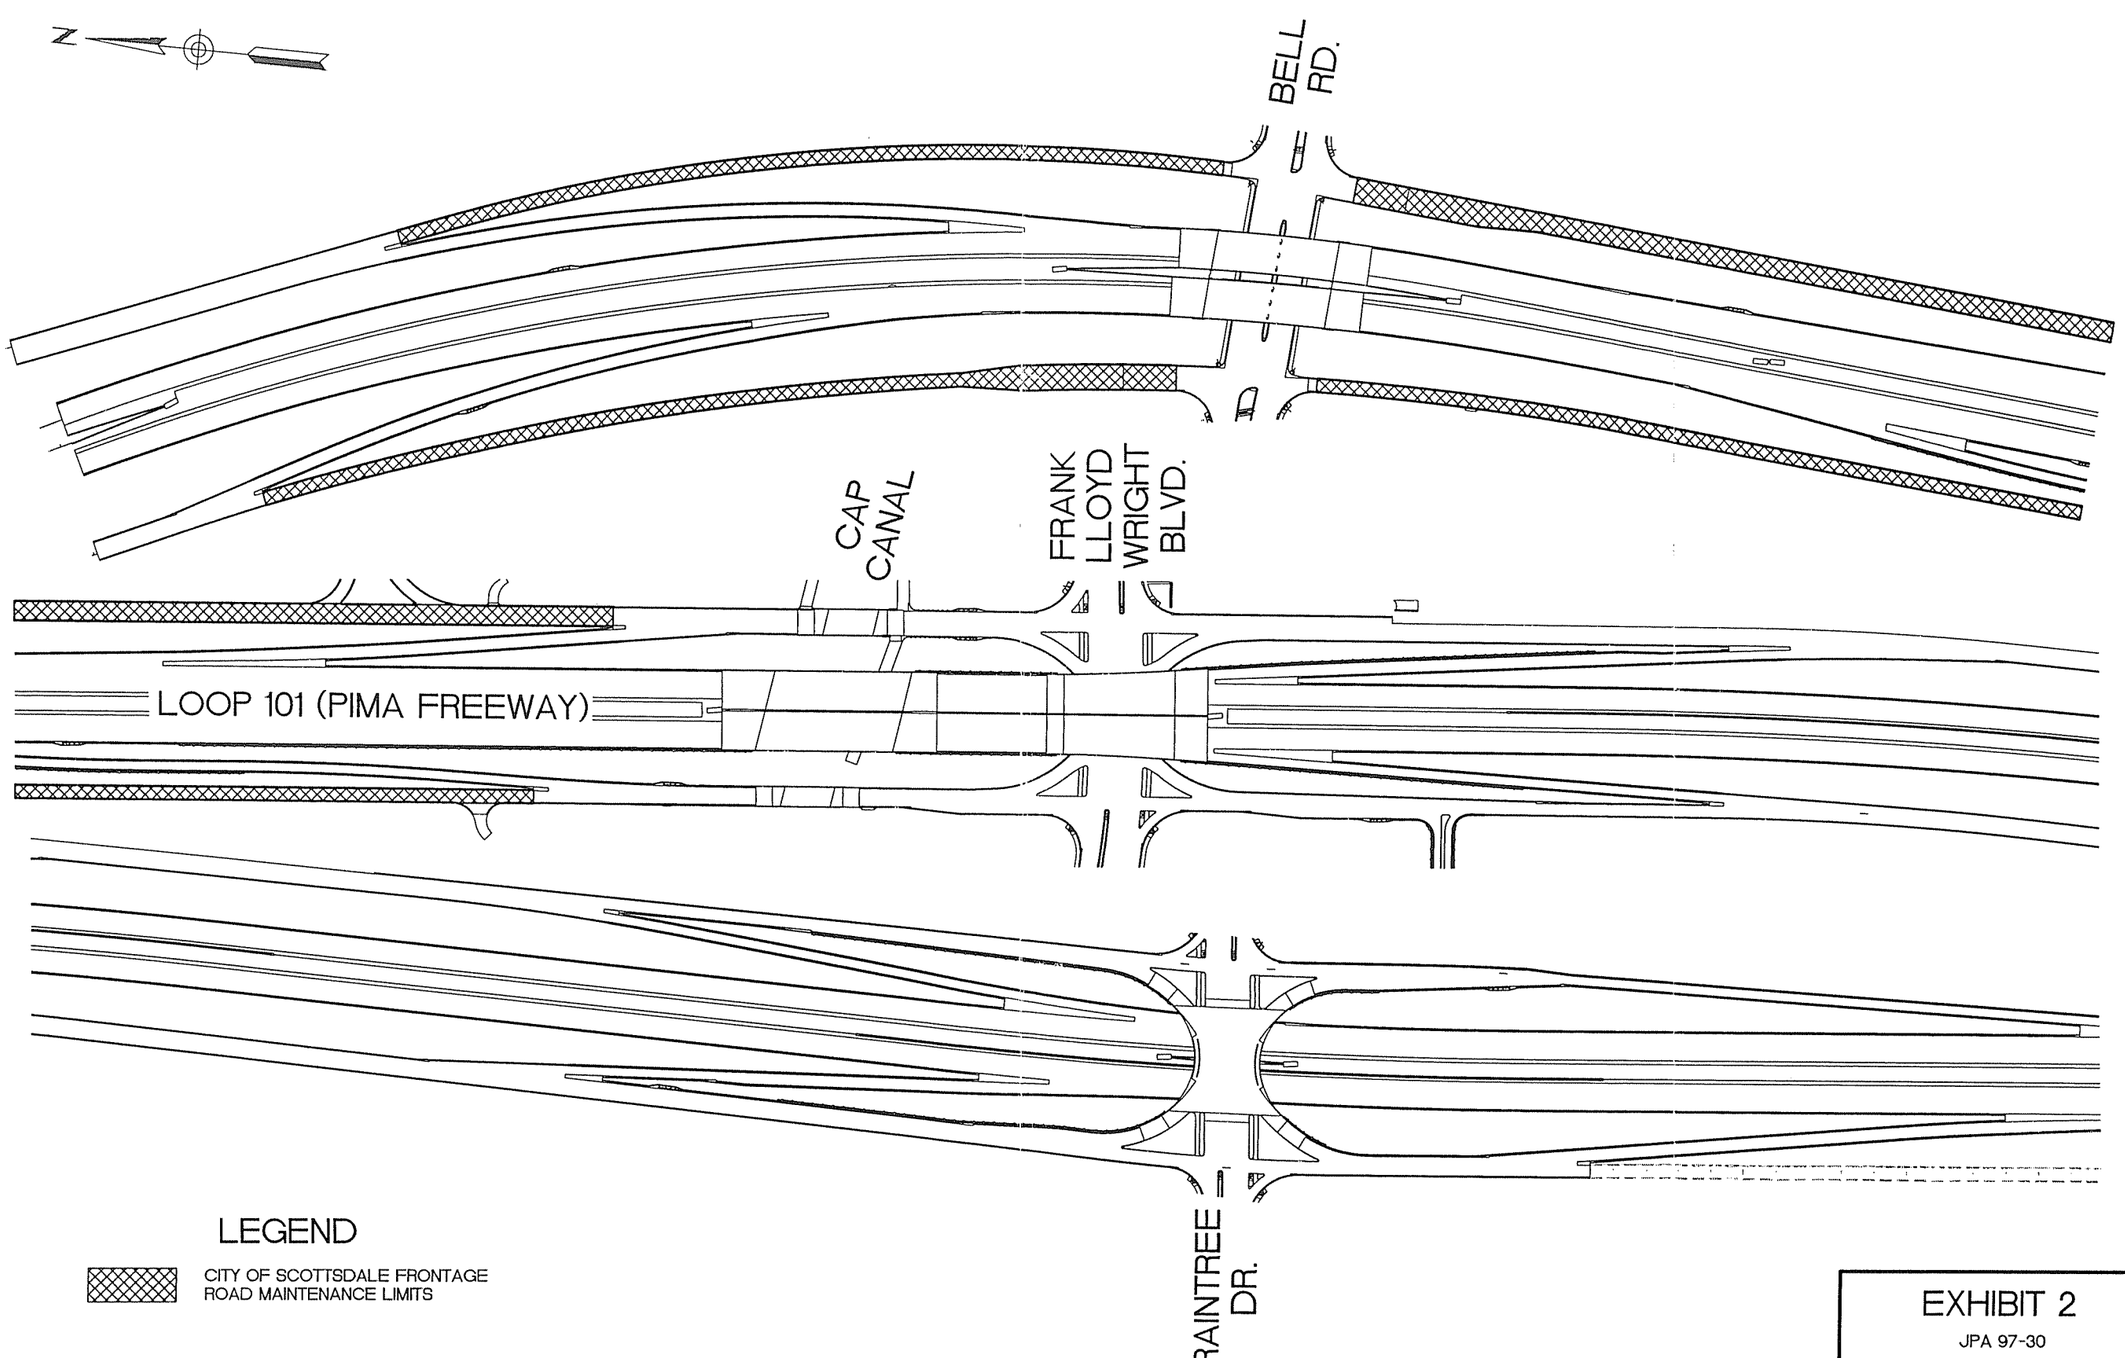

EXHIBIT 2

JPA 97-30

HDR ENGINEERING, INC.

MAY 16, 1998