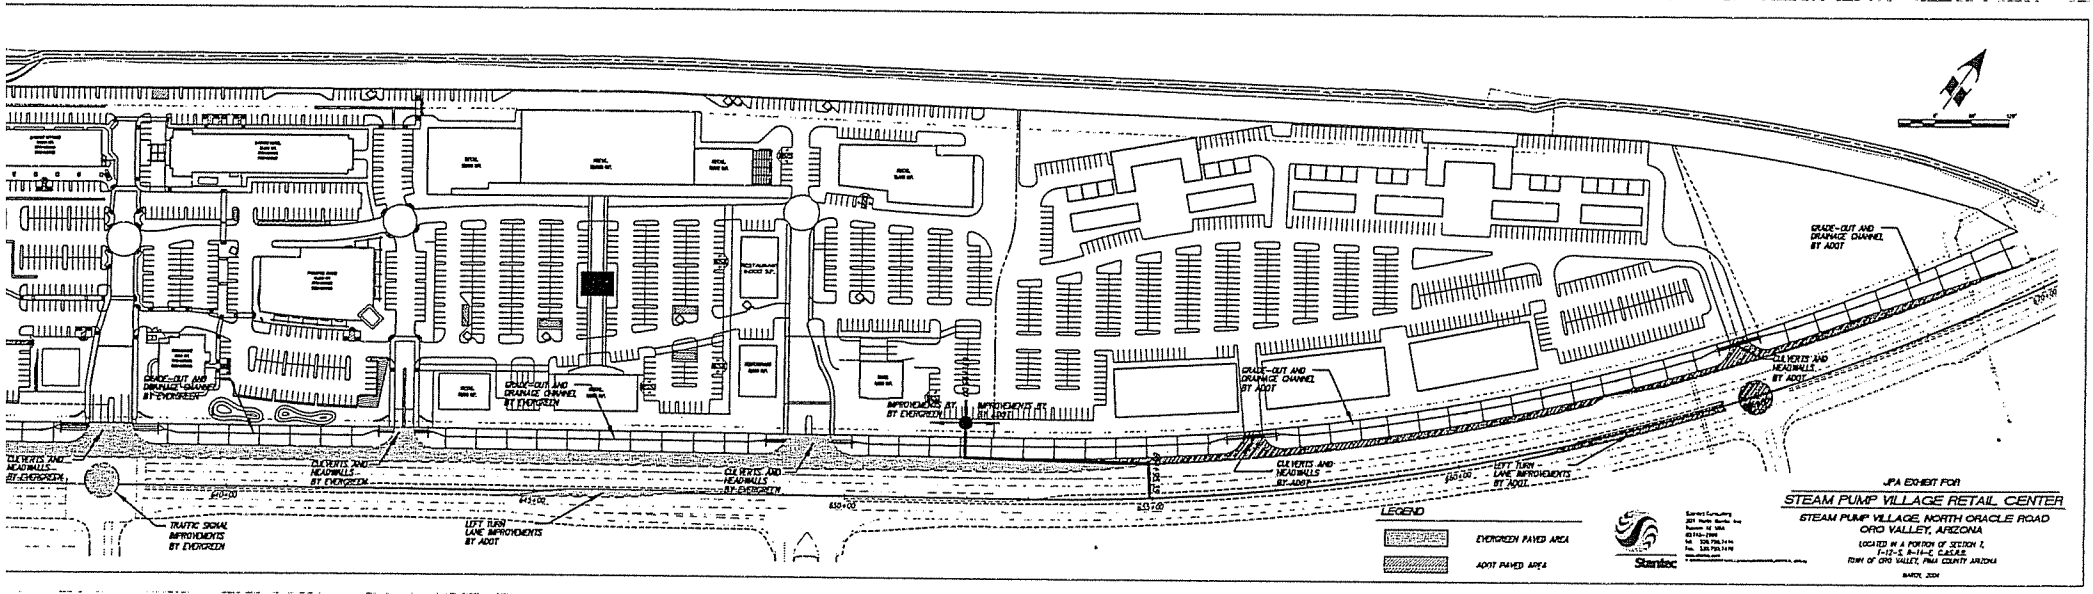
GRADE-OUT AND DRAINAGE CHANNEL BY EVERGREEN
GRADE-OUT AND DRAINAGE CHANNEL BY EVERGREEN
IMPROVEMENTS AT BY EVERGREEN
IMPROVEMENTS AT BY ADOT
GRADE-OUT AND DRAINAGE CHANNEL BY ADOT
GRADE-OUT AND DRAINAGE CHANNEL BY ADOT
CULVERTS AND HEADWALLS BY ADOT
CULVERTS AND HEADWALLS BY EVERGREEN
CULVERTS AND HEADWALLS BY EVERGREEN
CULVERTS AND HEADWALLS BY EVERGREEN
CULVERTS AND HEADWALLS BY ADOT
LEFT TURN LANE IMPROVEMENTS BY ADOT
TRAFFIC SIGNAL IMPROVEMENTS BY EVERGREEN
LEFT TURN LANE IMPROVEMENTS BY ADOT
640+00
645+00
650+00
655+00
660+00
665+00
670+00
LEGEND
EVERGREEN PAVED AREA
ADOT PAVED AREA
Stantec
JPA EXHIBIT FOR
STEAM PUMP VILLAGE RETAIL CENTER
STEAM PUMP VILLAGE, NORTH ORACLE ROAD
ORO VALLEY, ARIZONA
LOCATED IN A PORTION OF SECTION 7,
T-12-S, R-14-E, G.&S.R.B.
TOWN OF ORO VALLEY, PIMA COUNTY, ARIZONA
MARCH, 2004