Limits of abandonment to Pinal County on Eleven Mile Corner Road, North Leg, is as follows:
1. From Station 31+43.80 to Station 42+71.17 the full width of the Right-of-Way as shown on the Right-of-Way Plans, which is 110 feet wide.
2. The State shall retain an easement for maintenance of the Traffic Signal Warning Flasher, from Station 31+43.80 to Station 42+71.17. The easement width is 25 feet wide and starts at the West Right-of-Way Line and extends into the existing Right-of-Way 25 feet toward the section line.

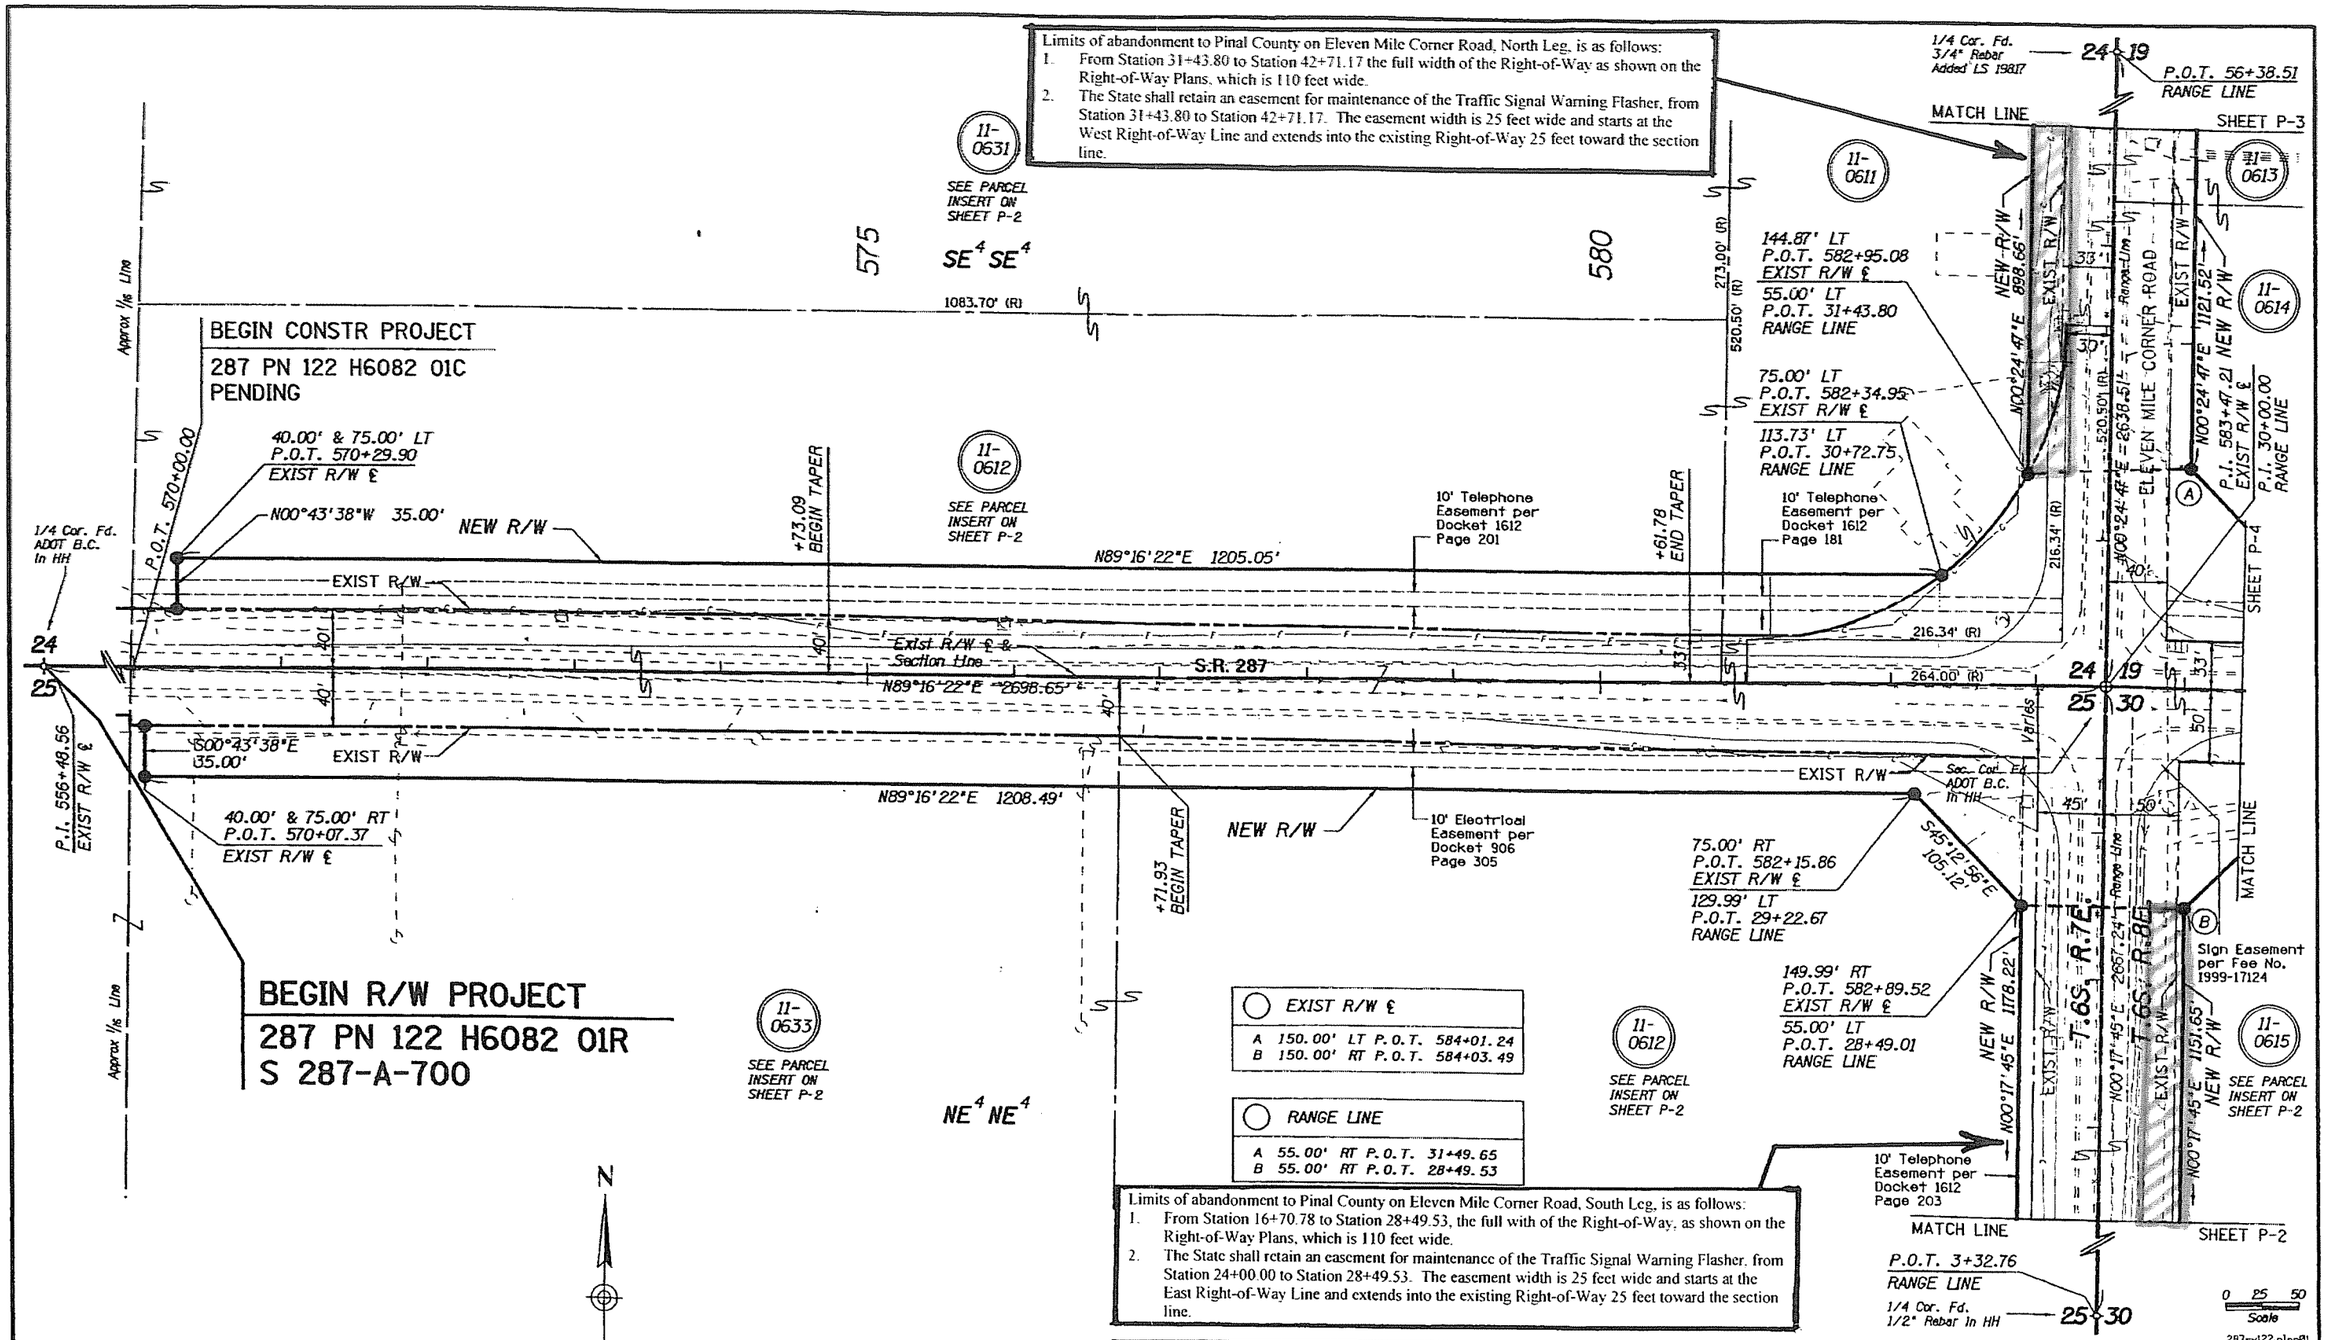

EXIST R/W ℄			
A	150.00' LT	P.O.T.	584+01.24
B	150.00' RT	P.O.T.	584+03.49

RANGE LINE			
A	55.00' RT	P.O.T.	31+49.65
B	55.00' RT	P.O.T.	28+49.53

Limits of abandonment to Pinal County on Eleven Mile Corner Road, South Leg, is as follows:
1. From Station 16+70.78 to Station 28+49.53, the full with of the Right-of-Way, as shown on the Right-of-Way Plans, which is 110 feet wide.
2. The State shall retain an easement for maintenance of the Traffic Signal Warning Flasher, from Station 24+00.00 to Station 28+49.53. The easement width is 25 feet wide and starts at the East Right-of-Way Line and extends into the existing Right-of-Way 25 feet toward the section line.

CHANGE ORDER REVISIONS			
C.O. NO.	DATE	BY	DESCRIPTION OF REVISIONS

DRAWING NO.	D-11-T-476
SURVEY	FEB 2003
DRAWN/DATE	J Crume/Feb 03
ADOT REVIEW	D. Casdorph

HUBBARD ENGINEERING 480-892-3313 Gilbert, AZ
jcrume@hubbardengineering.com

ARIZONA DEPARTMENT OF TRANSPORTATION
INTERMODAL TRANSPORTATION DIVISION
RIGHT OF WAY PLANS SECTION

HIGHWAY NAME: CASA GRANDE-LA PALMA
FEDERAL IDENTIFICATION NO.: S 287-A-700
TRACS NO.: 287 PN 122 H6082 01R
ROUTE NO.: S.R. 287
SECTION NAME: 11 Mile Corner Intersection

Professional Land Surveyor AZ No. 19817
Digitally signed by Jim Crume
Date: 2004.05.11 14:32:36 -07'00'
ELECTRONIC SEAL
"Digitally signed per A.R.S. 41-132"

SHEET P-1